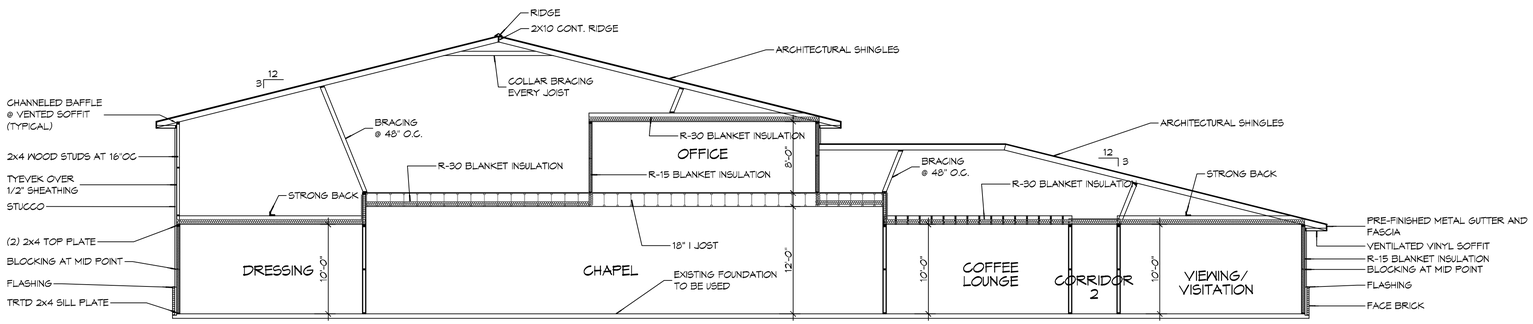

D
A105 | A101

TYPICAL SECTION

SCALE: 1/8 = 1'-0"

DAMMON ENGINEERING, INC.
LOUISIANA & MISSISSIPPI

www.dammonengineering.com
info@dammonengineering.com
PH.: 985.649.5832

Chief Engineer: Brian Mistich, PE
554 Old Spanish Trail
Slidell, LA 70458

REVISIONS

#	DESCRIPTION	DATE

SEAL:

NEW FUNERAL HOME

BOYD FAMILY FUNERAL HOME

4800 DONNMAN ROAD
NEW ORLEANS, LA

The drawings, specifications, designs and arrangements represented thereby are the property of Dammon Engineering, Inc. and are not to be used for any purpose other than the specific project for which they were prepared and publication thereof is expressly limited to such use. Reproduction or publication of any part of the drawings or specifications, and ownership of property rights in the drawings or specifications, are prohibited without the written consent of Dammon Engineering, Inc. Visual contact with these drawings or specifications shall constitute prima facie evidence of acceptance of these restrictions.

JOB No:	2946	DATE:	10-10-2018
DRAWN BY:	CKD	CHECKED BY:	CKD

SHEET TITLE:
BUILDING SECTION

DRAWING NUMBER:

A105

SHEET No: 12 of # 23