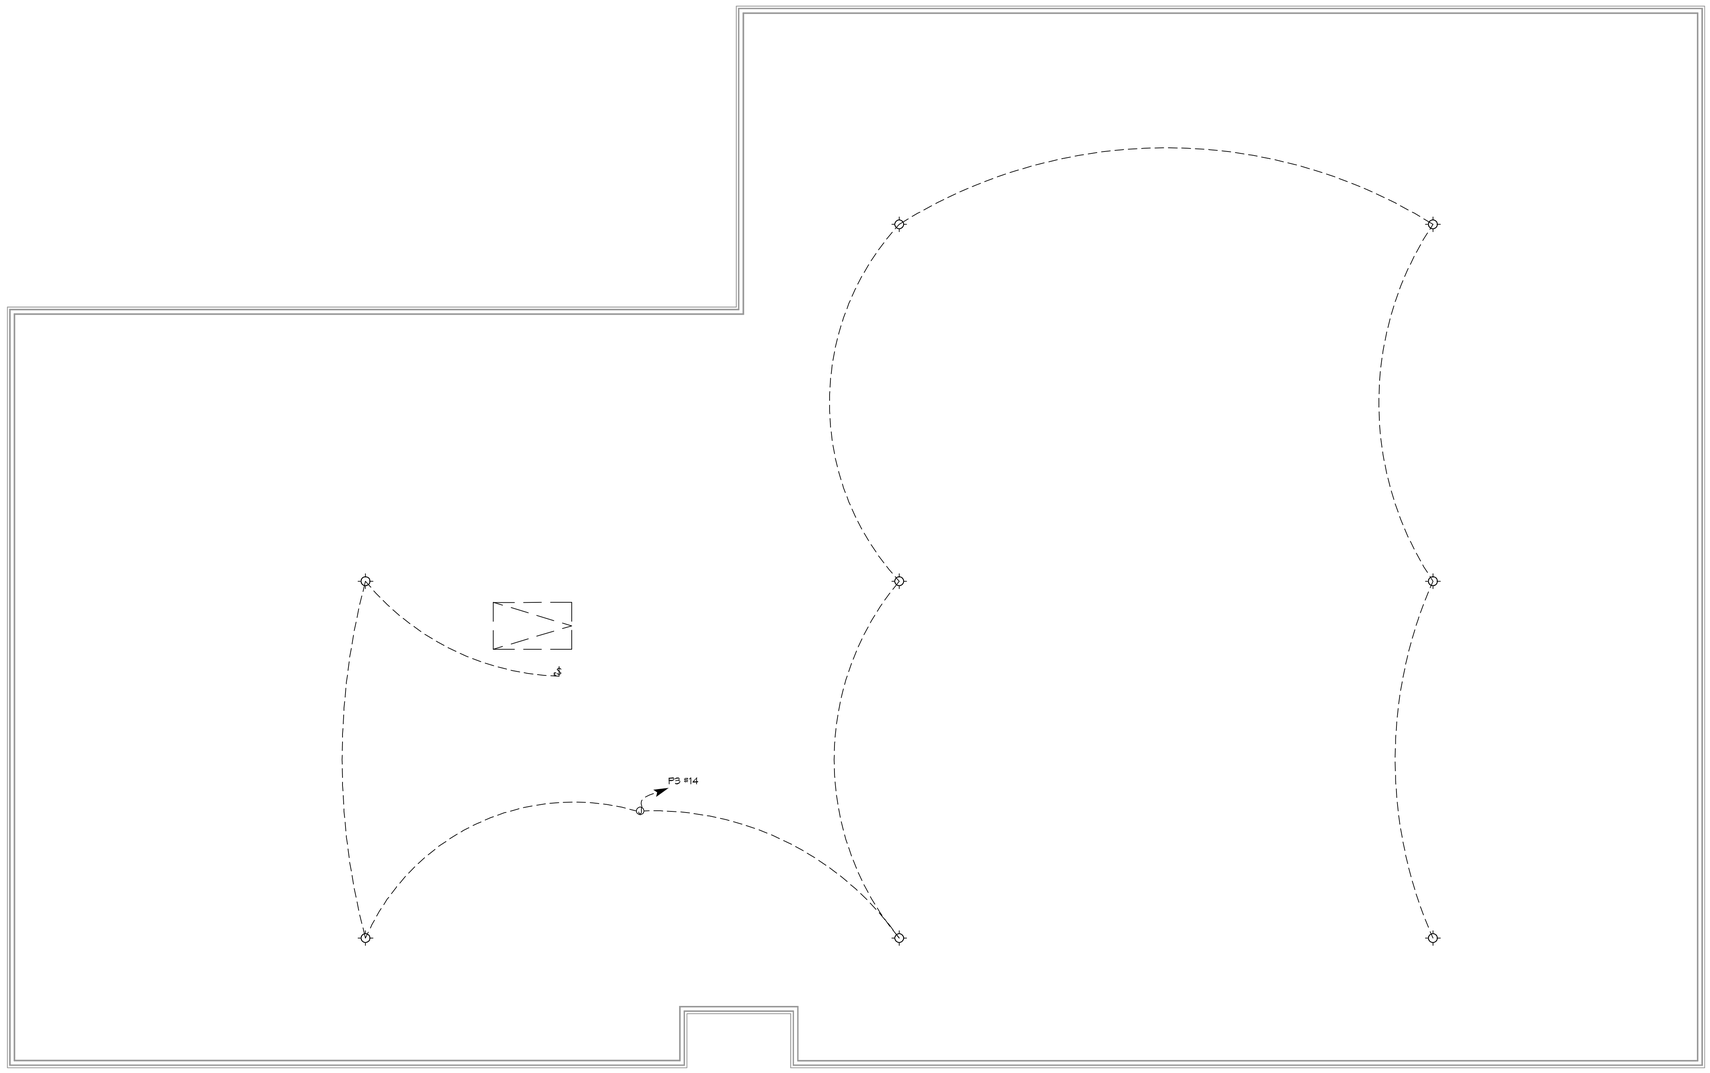

27 ATTIC FLOOR LIGHTING PLAN
SCALE: 3/16"=1'-0"

N

DAMMON ENGINEERING, INC.
LOUISIANA & MISSISSIPPI

Chief Engineer: Brian Mistich, PE
554 Old Spanish Trail
Slidell, LA 70458
www.dammonengineering.com
info@dammonengineering.com
PH: 985.649.5832

REVISIONS

#	DESCRIPTION	DATE

SEAL:

STATE OF LOUISIANA
BRIAN A. MISTICH
License No. 30187
PROFESSIONAL ENGINEER

NEW FUNERAL HOME

BOYD FAMILY FUNERAL HOME

4800 DONNAN ROAD
NEW ORLEANS, LA

JOB No:	2396	DATE:	10-19-2020
DRAWN BY:	JASWA	CHECKED BY:	CKD

The plans, drawings and specifications, designs and all programs represent Dammon Engineering's intellectual property. Dammon Engineering, Inc. is the sole owner of all rights, including copyright, in the plans, drawings and specifications, designs and programs. Any reproduction, in whole or in part, or any use of the plans, drawings and specifications, designs and programs without the written permission of Dammon Engineering, Inc. is prohibited.

SHEET TITLE:
ATTIC FLOOR LIGHTING PLAN

DRAWING NUMBER:
E104

SHEET No: 20 of # 21

FILE NAME: J:\- Commercial\2396 - Boyd Funeral Home\Dammon\Current Drawings\E104.rvt - ID2020: R1008 (Office Review) PLOT DATE & TIME: Tuesday, October 13, 2020 3:37:45 PM