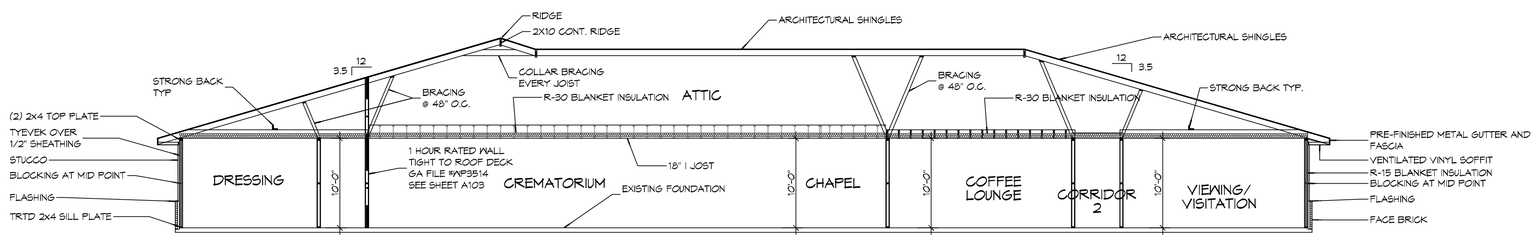

A
A101 | A104

TYPICAL SECTION

SCALE: 1/8 = 1'-0"

DAMMON ENGINEERING, INC.
LOUISIANA & MISSISSIPPI

Chief Engineer: Brian Mistich, PE
554 Old Spanish Trail
Slidell, LA 70458

www.dammonengineering.com
info@dammonengineering.com
PH: 985.649.5832

REVISIONS

#	DESCRIPTION	DATE

SEAL:

NEW FUNERAL HOME

BOYD FAMILY FUNERAL HOME

4800 DONNAN ROAD
NEW ORLEANS, LA

JOB No:	2946	DATE:	10-13-2020
DRAWN BY:	CKD	CHECKED BY:	CKD

The plans, drawings, and specifications, images and arrangements contained herein are the property of Dammon Engineering and are subject to copyright protection. Any reproduction or distribution of these plans, drawings, and specifications without the express written consent of Dammon Engineering, Inc. is prohibited. Dammon Engineering, Inc. reserves all rights to its plans, drawings, and specifications and copyright protection.

SHEET TITLE:
BUILDING SECTION

DRAWING NUMBER:

A104

SHEET No: 9 of # 21