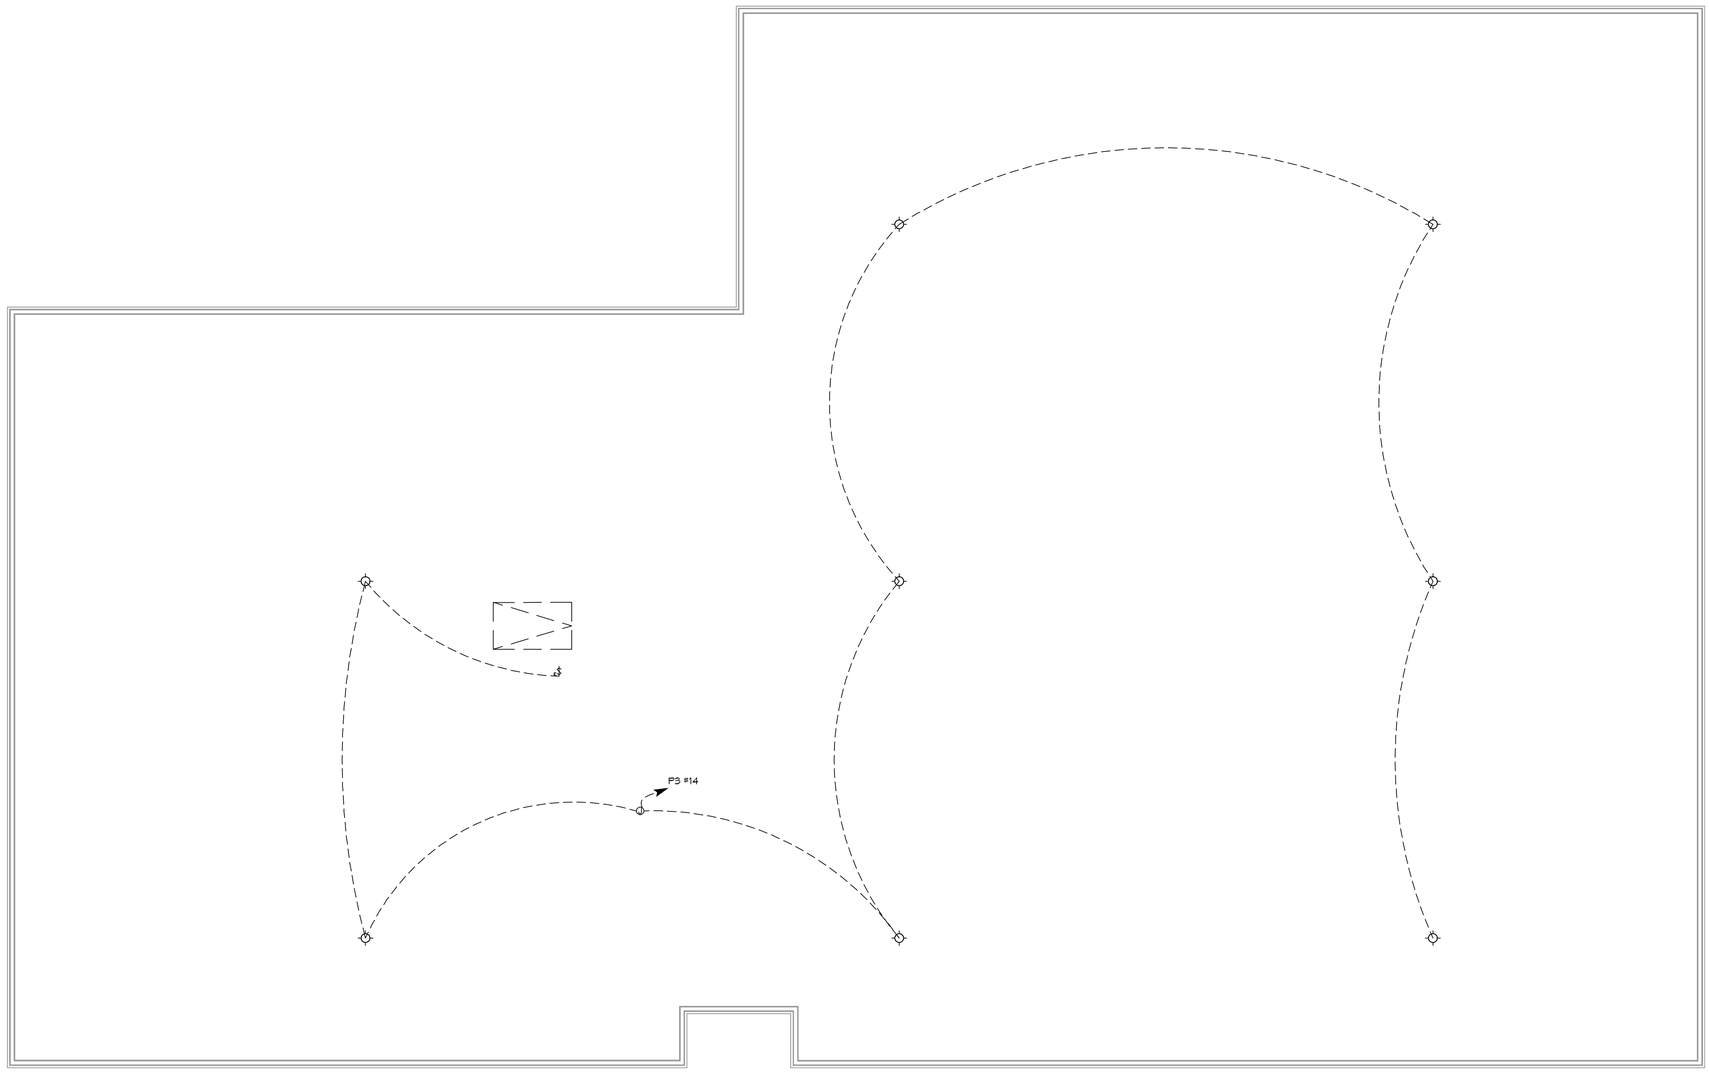

27 ATTIC FLOOR LIGHTING PLAN
SCALE: 3/16"=1'-0"

N

DAMMON ENGINEERING, INC.
LOUISIANA & MISSISSIPPI

Chief Engineer: Brian Mistich, PE
554 Old Spanish Trail
Slidell, LA 70458
www.dammonengineering.com
info@dammonengineering.com
PH: 985.649.5832

REVISIONS

#	DESCRIPTION	DATE

SEAL:

STATE OF LOUISIANA
BRIAN A. MISTICH
License No. 30187
PROFESSIONAL ENGINEER

NEW FUNERAL HOME

BOYD FAMILY FUNERAL HOME

4800 DONNAN ROAD
NEW ORLEANS, LA

JOB No:	2396	DATE:	10-19-2020
DRAWN BY:	JASMA	CHECKED BY:	CKD

The plans, drawings and specifications, designs and all programs represent Dammon and are subject matter of property of Dammon Engineering, and are protected under the copyright laws of the United States. Any reproduction or distribution without the express written consent of Dammon Engineering, Inc. is prohibited. Contact Dammon Engineering, Inc. for more information.

SHEET TITLE:
ATTIC FLOOR LIGHTING PLAN

DRAWING NUMBER:

E104

SHEET No: 20 of # 21

FILE NAME: J:\In Commerce\2396 - Boyd Funeral Home\Drawings\Current Drawings\E104 - SEDDON LIGHTING Plan.dwg PLOT DATE & TIME: Wednesday, October 14, 2020 3:33:00 PM