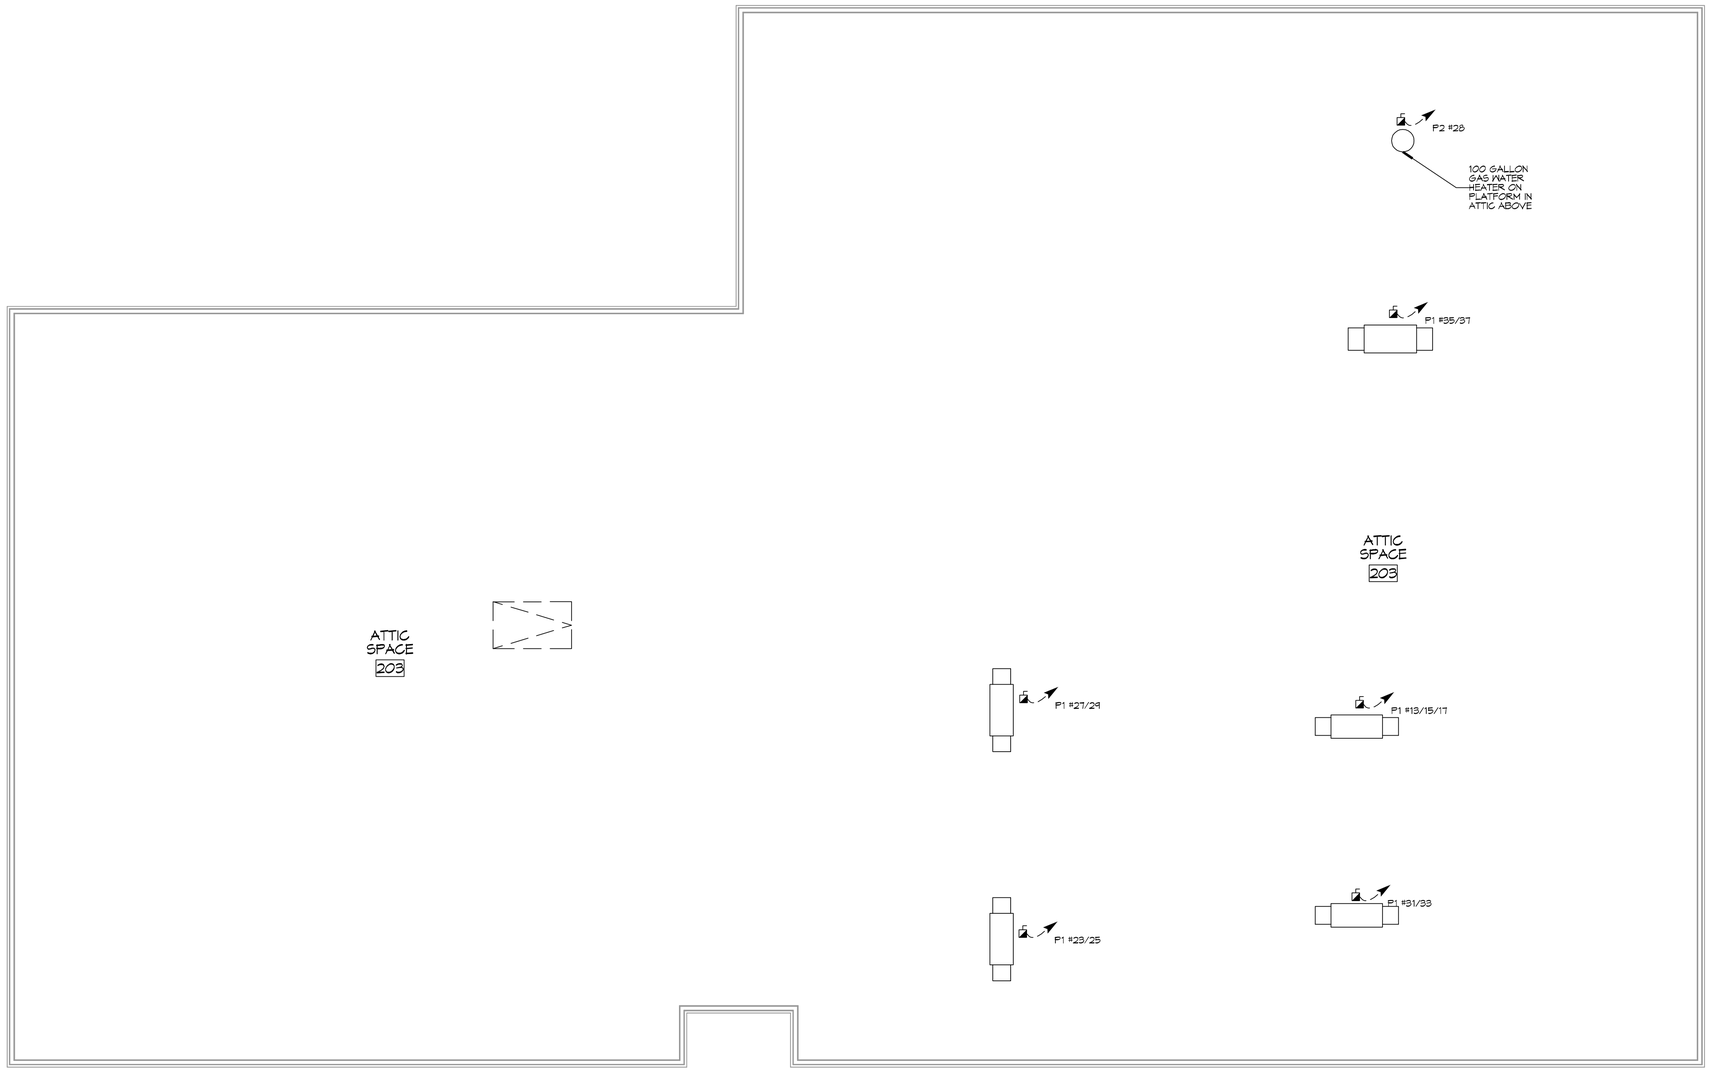

N

26 ATTIC FLOOR POWER PLAN

SCALE: 3/16"=1'-0"

DAMMON ENGINEERING, INC.
LOUISIANA & MISSISSIPPI

Chief Engineer: Brian Mistich, PE
554 Old Spanish Trail
Slidell, LA 70458

www.dammonengineering.com
info@dammonengineering.com
PH: 985.649.5832

REVISIONS

#	DESCRIPTION	DATE

SEAL:

NEW FUNERAL HOME

BOYD FAMILY FUNERAL HOME

4900 DONMAN ROAD
NEW ORLEANS, LA

JOB No:	2398
DATE:	10-15-2020
DRAWN BY:	JASWN
CHECKED BY:	CKD

The data contained on this drawing, and its facsimile, is the property of Dammon Engineering, and shall not be reproduced, distributed or used without written consent of Dammon Engineering. Any and all reproduction or distribution of this drawing, or any part thereof, without written consent of Dammon Engineering, is prohibited. Dammon Engineering, Inc. Project owners, users and holders of a copy of this drawing are prohibited from using it for any purpose other than those for which it was intended. Dammon Engineering, Inc. assumes no responsibility for any alterations made to this drawing.

SHEET TITLE:
ATTIC FLOOR POWER PLAN

DRAWING NUMBER:

E103

SHEET No: 19 of # 21

FILE NAME: J:\1- Commercial\2398 - Boyd Funeral Home\Drawings\Current Drawings\E103 - SECOND FLOOR POWER Plan.dwg PLOT DATE & TIME: Wednesday, October 21, 2020 8:59:03 AM