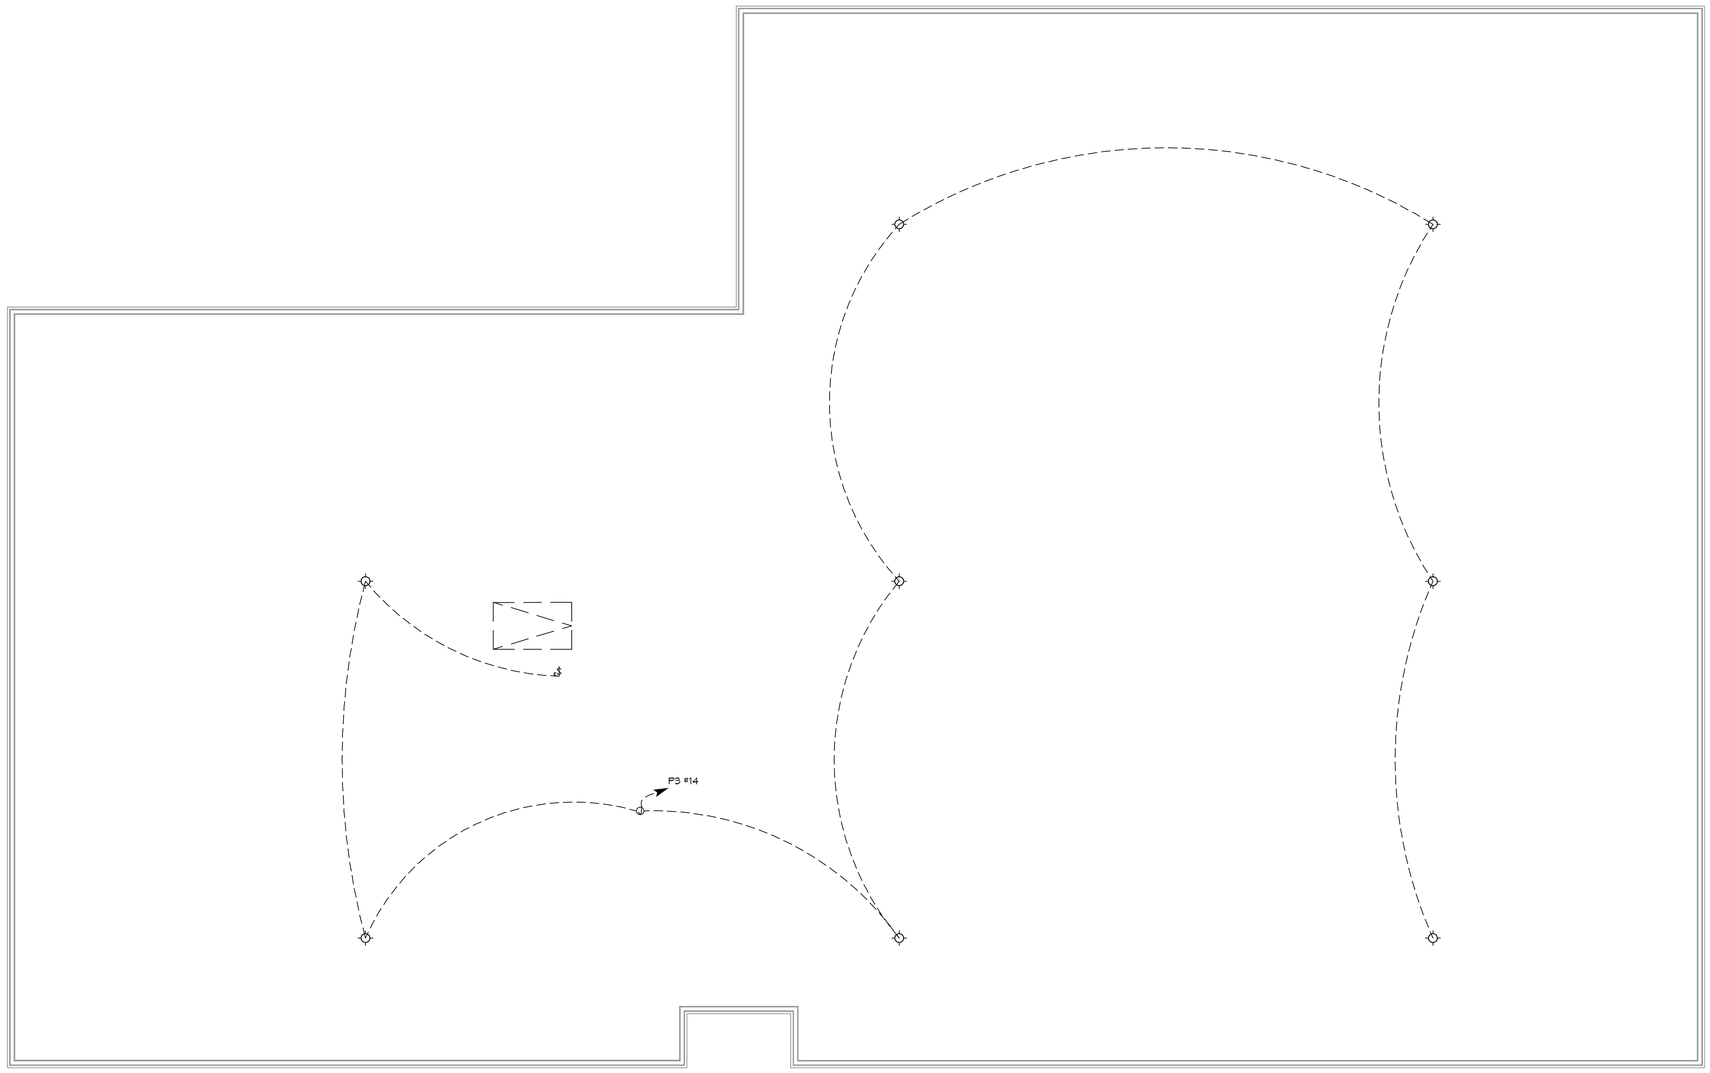

27 ATTIC FLOOR LIGHTING PLAN
SCALE: 3/16"=1'-0"

N

DAMMON ENGINEERING, INC.
LOUISIANA & MISSISSIPPI

Chief Engineer: Brian Mistich, PE
554 Old Spanish Trail
Slidell, LA 70458
www.dammonengineering.com
info@dammonengineering.com
PH: 985.649.5832

REVISIONS

#	DESCRIPTION	DATE

SEAL:

NEW FUNERAL HOME

BOYD FAMILY FUNERAL HOME

4800 DONNAN ROAD
NEW ORLEANS, LA

JOB No:	2396	DATE:	10-19-2020
DRAWN BY:	JASMA	CHECKED BY:	CKD

The plans and/or specifications, images and drawings represent Dammon Engineering's original work product and are the property of Dammon Engineering. Any re-use, in whole or in part, without the express written consent of Dammon Engineering is prohibited. Any re-use without written consent of Dammon Engineering, shall be at the re-user's sole risk and without liability to Dammon Engineering. Title to copies of the plans and specifications, and all copies made thereof, but not the ideas and designs incorporated therein, are held by Dammon Engineering until payment in full is made for all services rendered.

SHEET TITLE:
ATTIC FLOOR LIGHTING PLAN

DRAWING NUMBER:
E104

SHEET No: 20 of # 21

FILE NAME: J:\In Commercial\2396 - Boyd Funeral Home\Drawings\Current Drawings\2396 - SECOND FLOOR LIGHTING Plan.dwg PLOT DATE & TIME: Wednesday, October 21, 2020 8:59:28 AM