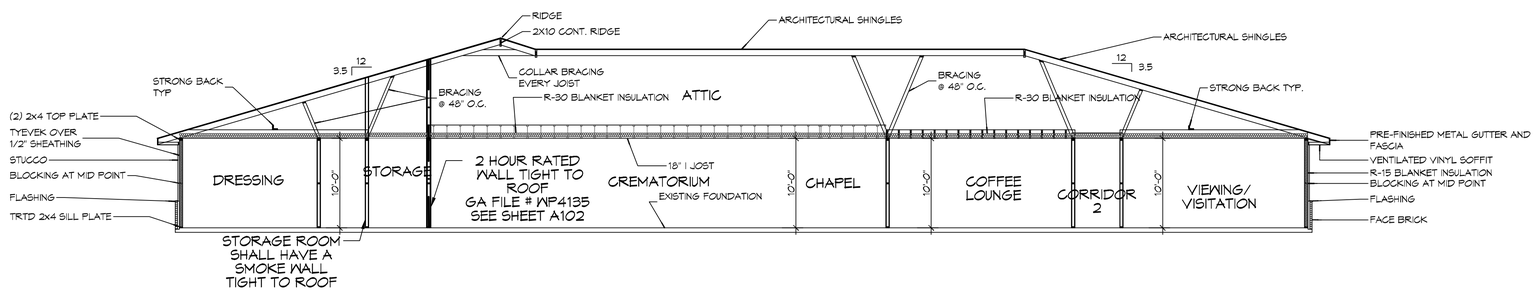

A
A101 | A104

TYPICAL SECTION

SCALE: 1/8 = 1'-0"

DAMMON ENGINEERING, INC.
LOUISIANA & MISSISSIPPI

Chief Engineer: Brian Mistich, PE
554 Old Spanish Trail
Slidell, LA 70458

www.dammonengineering.com
info@dammonengineering.com
PH: 985.649.5832

REVISIONS

#	DESCRIPTION	DATE

SEAL:

NEW FUNERAL HOME

BOYD FAMILY FUNERAL HOME

4800 DOWNMAN ROAD
NEW ORLEANS, LA

JOB No:	2946	DATE:	11-06-2020
DRAWN BY:	CKD	CHECKED BY:	CKD

The plans, drawings, and specifications, images and arrangements contained herein are the property of Dammon Engineering, and shall not be used in whole or in part without written consent of Dammon Engineering. Visual contact with these drawings or specifications shall constitute conclusive evidence of acceptance of these restrictions.

SHEET TITLE:
BUILDING SECTION

DRAWING NUMBER:

A104

SHEET No: 9 of # 21

FILE NAME: J:\1. Commercial\2946 - Boyd Funeral Home\Drawings\Contract Drawings\A104 - SECTION.dwg - PLOT DATE & TIME: Friday, November 6, 2020 8:40:33 AM