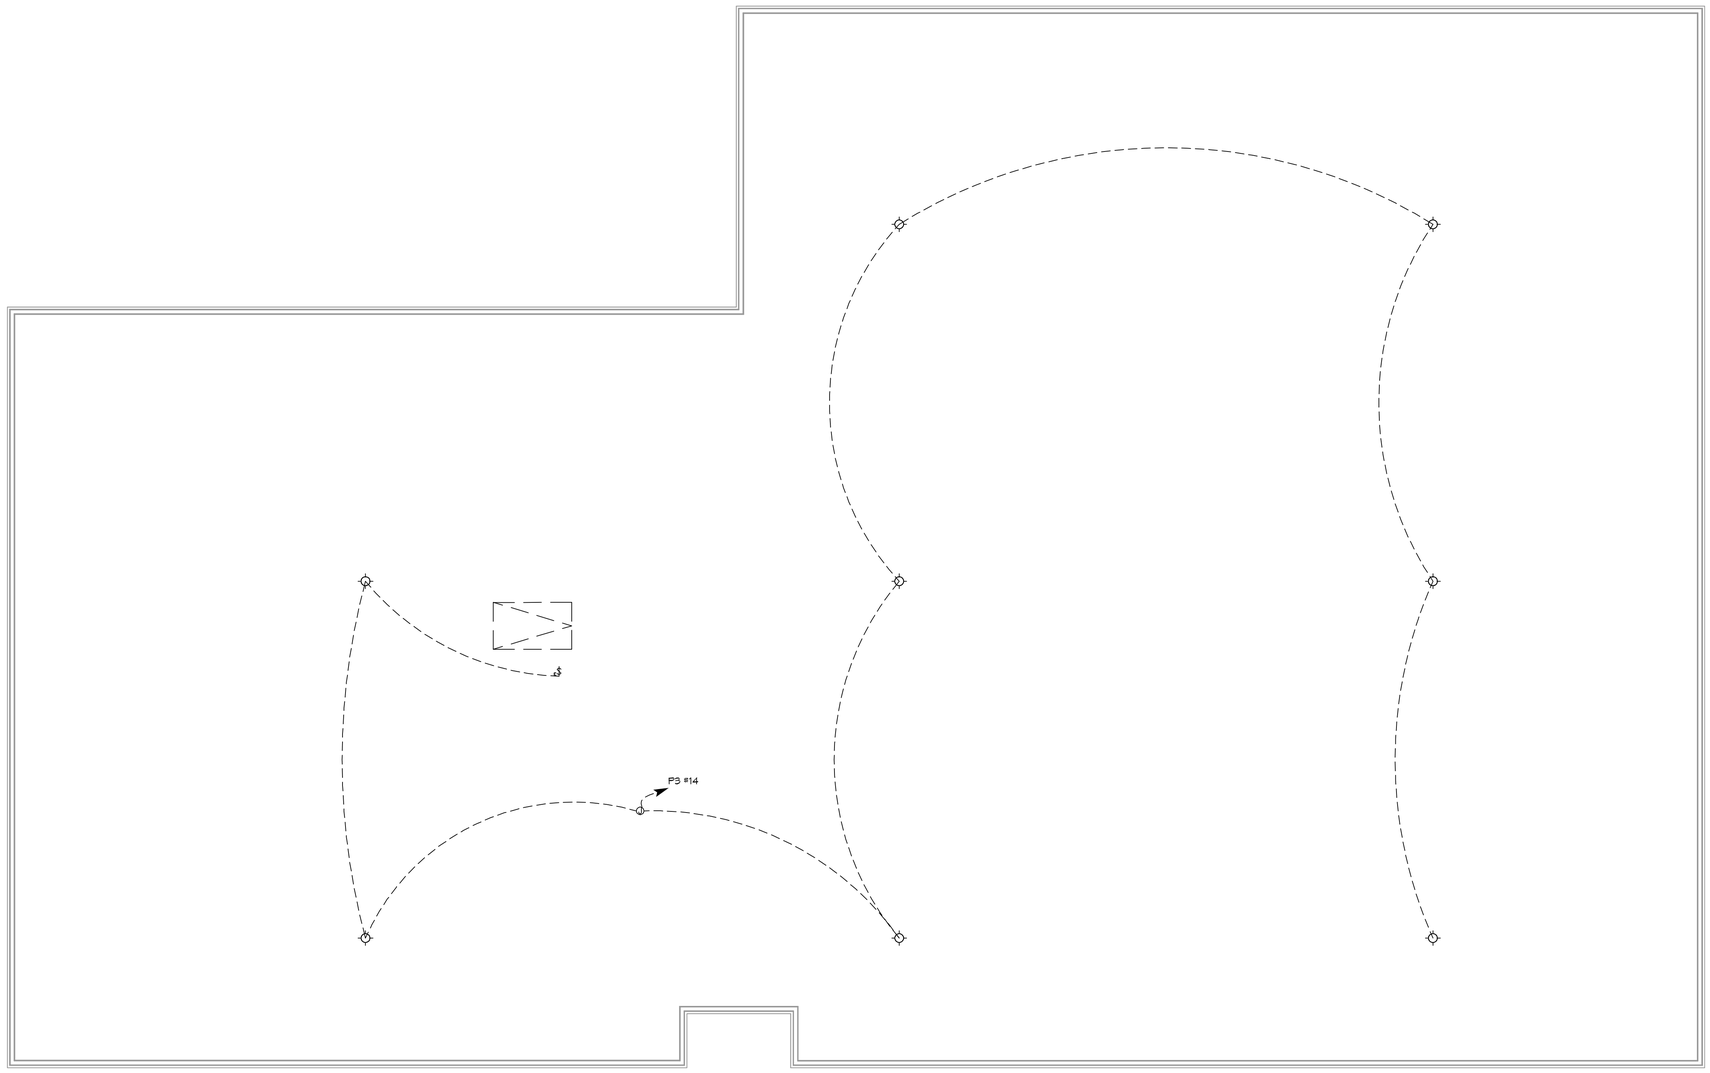

27 ATTIC FLOOR LIGHTING PLAN
SCALE: 3/16"=1'-0"

N

DAMMON ENGINEERING, INC.
LOUISIANA & MISSISSIPPI

Chief Engineer: Brian Mistich, PE
554 Old Spanish Trail
Slidell, LA 70458
www.dammonengineering.com
info@dammonengineering.com
PH: 985.649.5832

REVISIONS

#	DESCRIPTION	DATE

SEAL:

STATE OF LOUISIANA
BRIAN A. MISTICH
License No. 30187
PROFESSIONAL ENGINEER

NEW FUNERAL HOME

BOYD FAMILY FUNERAL HOME

4800 DONNAN ROAD
NEW ORLEANS, LA

The plans, drawings and specifications, designs and all engineered calculations furnished by Dammon Engineering, Inc. shall remain the property of Dammon Engineering, Inc. and shall remain with the owner. Dammon Engineering, Inc. shall retain all common law, statutory and other reserved rights, including the copyright thereto. Dammon Engineering, Inc. shall not be responsible for any modifications made to these plans, drawings and specifications without the written consent of Dammon Engineering, Inc.

JOB No:	2396	DATE:	11-06-2020
DRAWN BY:	JASMA	CHECKED BY:	CKD

SHEET TITLE:
ATTIC FLOOR LIGHTING PLAN

DRAWING NUMBER:
E104

SHEET No: 20 of # 21

FILE NAME: J:\+ Dammon\2396 - Boyd Funeral Home\Drawings\Current Drawings\E104 - 2020CD_ATTIC FLOOR LIGHTING Plan.dwg PLOT DATE & TIME: Friday, November 6, 2020 8:30:20 AM