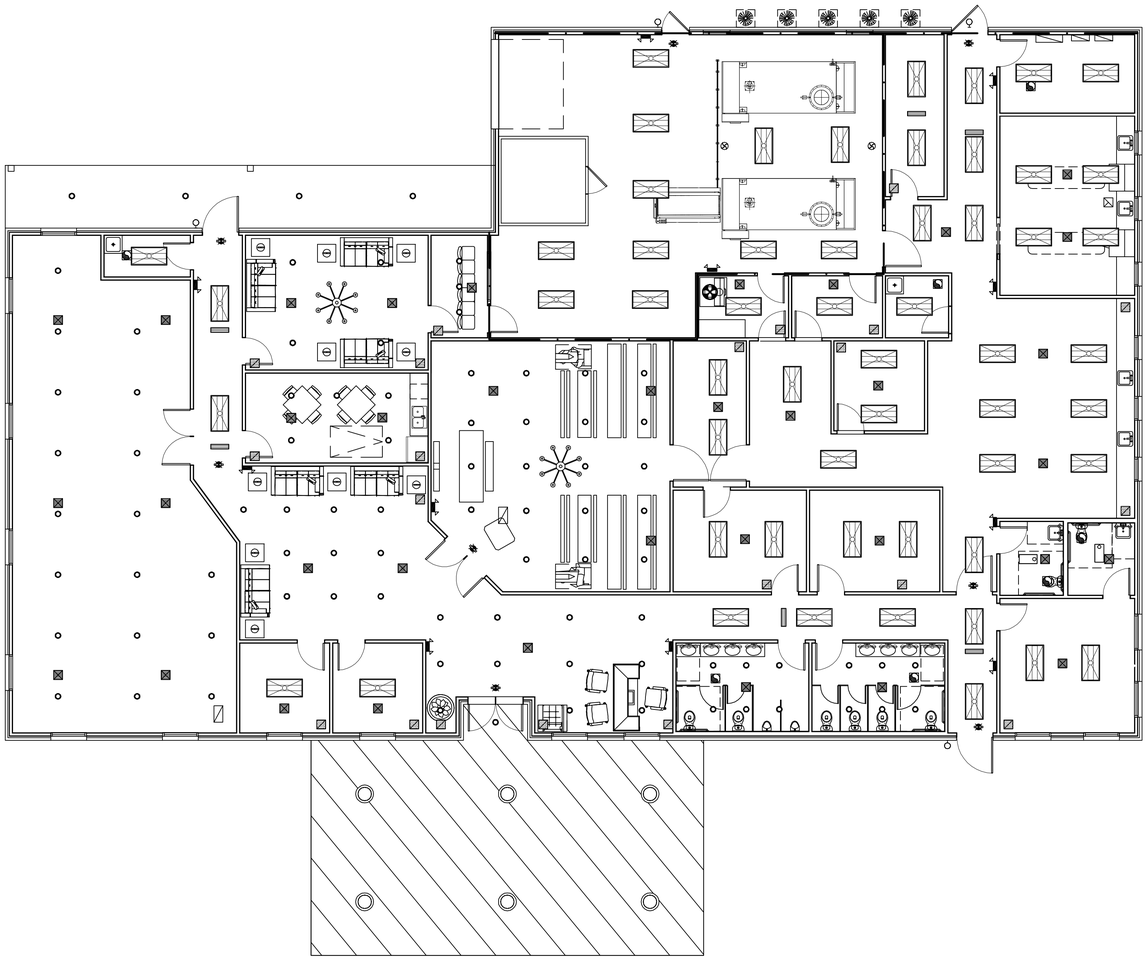

13 REFLECTED CEILING PLAN FLOOR PLAN
SCALE: 1/8"=1'-0"

N

DAMMON ENGINEERING, INC.
LOUISIANA & MISSISSIPPI
Chief Engineer: Brian Mistich, PE
554 Old Spanish Trail
Slidell, LA 70458
www.dammonengineering.com
info@dammonengineering.com
PH: 985.649.5832

REVISIONS

#	DESCRIPTION	DATE

SEAL:

NEW FUNERAL HOME

BOYD FAMILY FUNERAL HOME

4800 DONNAN ROAD
NEW ORLEANS, LA

JOB No:	2398
DATE:	11-10-2020
DRAWN BY:	JAGMVA
CHECKED BY:	CKD

This drawing is an instrument of service and is the property of Dammon Engineering, and no part thereof shall be used for any purpose not specifically agreed to in writing by Dammon Engineering. Any reproduction, in whole or in part, without the written consent of Dammon Engineering, is prohibited. Any alterations made to this drawing by other than Dammon Engineering, is prohibited. Contractor shall verify and be responsible for all dimensions and conditions on the job before commencing work. Do not scale drawings. Report any discrepancies with contract documents to Dammon Engineering.

SHEET TITLE:
REFLECTED CEILING PLAN

DRAWING NUMBER:
A103

SHEET No: 8 of # 21

FILE NAME: J:_Commercial\2398 - Boyd Funeral Home\Drawings\Current Drawings\A103 - Reflected Ceiling Plan.dwg PLOT DATE & TIME: Tuesday, November 10, 2020 3:33:23 AM