GRAPHIC SYMBOLS

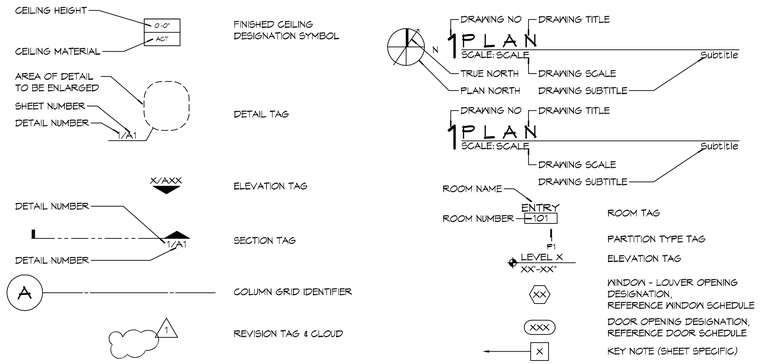

HARD & GREEN SPACE

EXISTING CONCRETE PARKING = 7168.00 SQ. FT.
EXISTING GRASS & LANDSCAPING (PERMEABLE) = 631.00 SQ. FT.
NEW 24" LIMESTONE PARKING (PERMEABLE) = 4686.00 SQ. FT.
BUILDING AREA = 8,760 SQ. FT.
TOTAL AREA = 21,245.00 SQ.FT.

LOCATION

SQUARE H
DOWNMAN ROAD SUBDIVISION
THIRD DISTRICT, NEW ORLEANS
ORLEANS PARISH, LOUISIANA

PLANNING

ZONED - COMMERCIAL

FLOOD ZONE

ZONE "X

BUILDING ELEVATION

BASE FLOOD ELEVATION = N/A
FINISHED FLOOR ELEVATION = - 3.5'

6 SITE PLAN

SCALE: 1" = 10'-0"

DAMMON ENGINEERING, INC.
LOUISIANA & MISSISSIPPI
www.dammonengineering.com
info@dammonengineering.com
PH: 985.649.5832
Chief Engineer: Brian Mistich, PE
554 Old Spanish Trail
Slidell, LA 70458

REVISIONS

#	DESCRIPTION	DATE

SEAL:

NEW FUNERAL HOME

BOYD FAMILY FUNERAL HOME

4800 DOWNMAN ROAD
NEW ORLEANS, LA

JOB No: 2596 | DATE: 11-10-2020
DRAWN BY: CKD | CHECKED BY: CKD

THE DATA CONTAINED ON THIS DOCUMENT, INCLUDING BUT NOT LIMITED TO THE DESIGN, DATA, DRAWINGS, SPECIFICATIONS, REPORTS AND ANY OTHER DOCUMENTS PREPARED BY DAMMON ENGINEERING, INC. (DEI) IS INTENDED SOLELY FOR THE PROJECT FOR WHICH IT WAS PREPARED BY OR ON BEHALF OF DEI. UNAUTHORIZED USE OF OR RELIANCE UPON THESE DOCUMENTS FOR OTHER PROJECTS OR PURPOSES, OR WHEN A SUBMITTED VERSION IS NOT THE FINAL OR APPROVED VERSION, IS AT THE RISK OF THE PARTY MAKING SUCH USE OR RELIANCE. DEI ASSUMES NO RESPONSIBILITY OR LIABILITY FOR SUCH UNAUTHORIZED USE OR RELIANCE.

SHEET TITLE:
SITE PLAN

DRAWING NUMBER:
C101

SHEET No: 3 of # 21