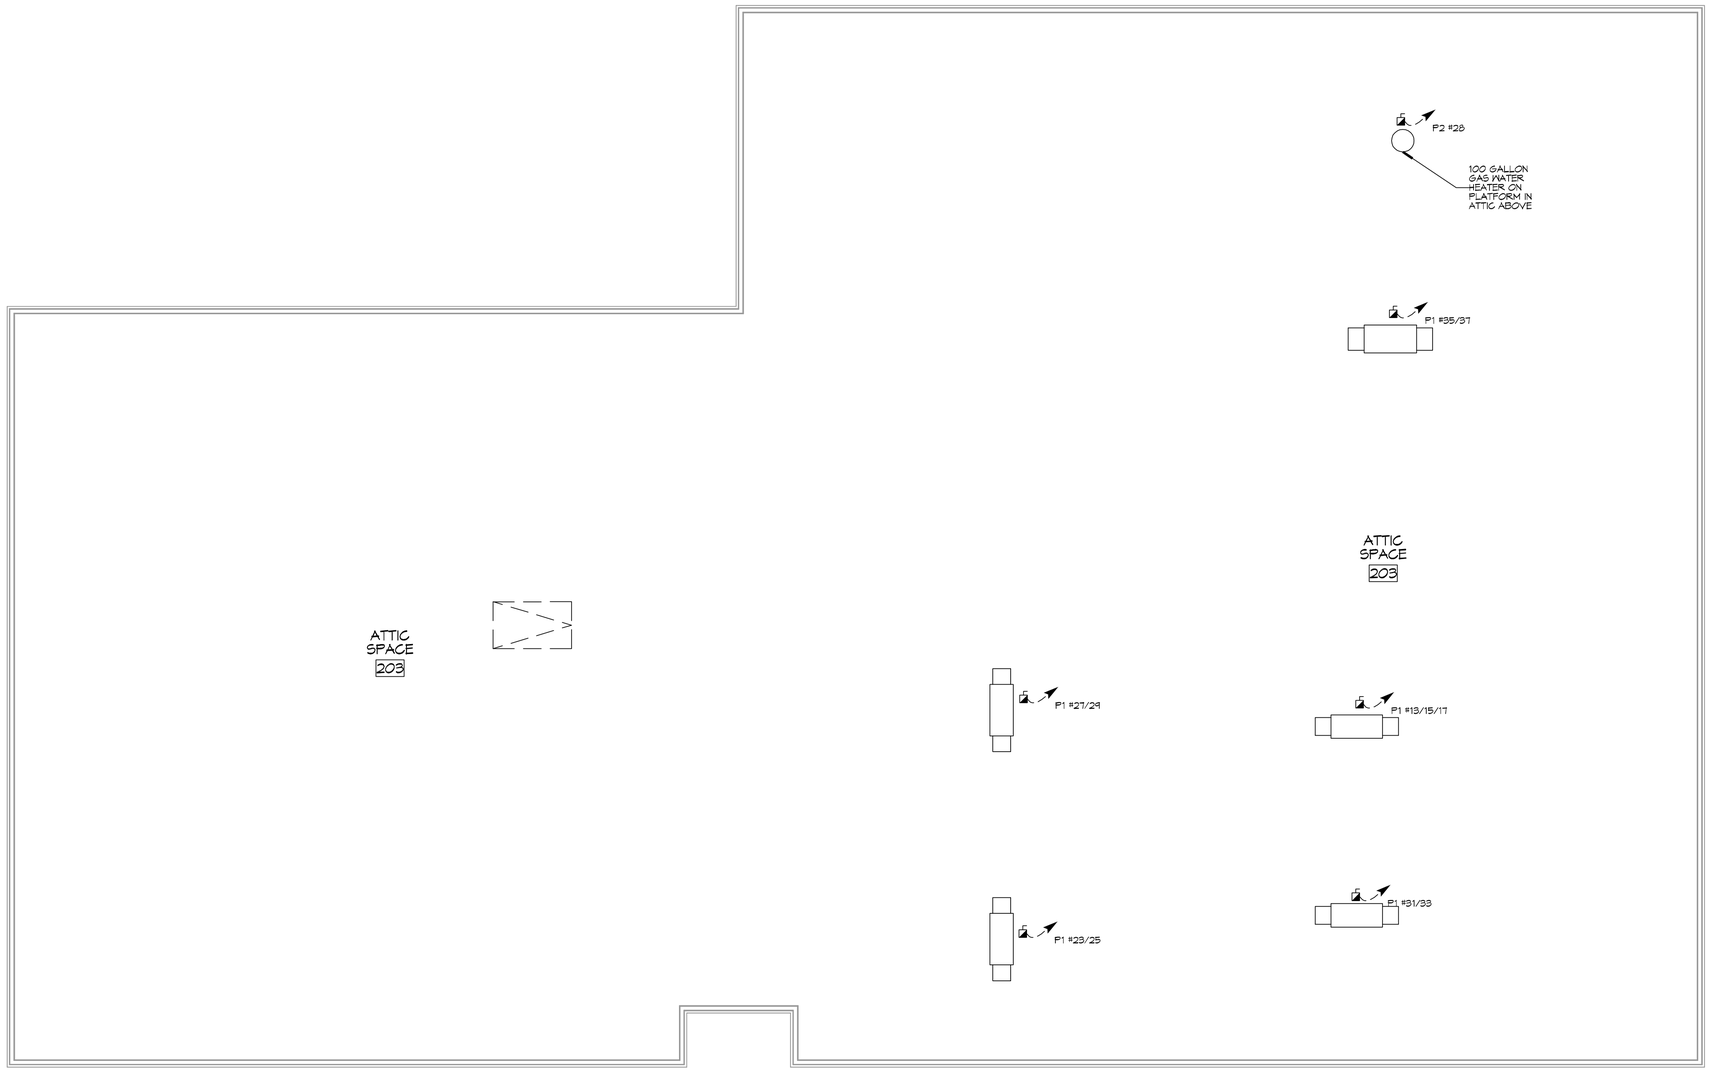

N

26 ATTIC FLOOR POWER PLAN

SCALE: 3/16"=1'-0"

DAMMON ENGINEERING, INC.
LOUISIANA & MISSISSIPPI

Chief Engineer: Brian Mistich, PE
554 Old Spanish Trail
Slidell, LA 70458
www.dammonengineering.com
info@dammonengineering.com
PH: 985.649.5832

#	DESCRIPTION	DATE

REVISIONS

SEAL:

STATE OF LOUISIANA
BRIAN A. MISTICH
License No. 30187
PROFESSIONAL ENGINEER

NEW FUNERAL HOME

BOYD FAMILY FUNERAL HOME

4900 DONMAN ROAD
NEW ORLEANS, LA

JOB No: 2396
DATE: 11-10-2020
DRAWN BY: JASWN
CHECKED BY: CKD

The data contained on this drawing, including but not limited to, designs and all proprietary information, shall remain the sole property of Dammon Engineering, and shall not be used for any purpose other than the specific project for which it was prepared, without the express written consent of Dammon Engineering. Reproduction of this drawing in whole or in part, without the express written consent of Dammon Engineering, is prohibited. Any reproduction, copy or transmittal of this drawing by a "photocopy, blueprint or other means, shall contain the above notice in full.

SHEET TITLE:
ATTIC FLOOR POWER PLAN

DRAWING NUMBER:

E103

SHEET No: 18 of # 21

FILE NAME: J:_Commercial\2396 - Boyd Funeral Home\Drawings\Current Drawings\E103 - REDACTED POWER Plan.dwg PLOT DATE & TIME: Tuesday, November 10, 2020 9:53:34 AM