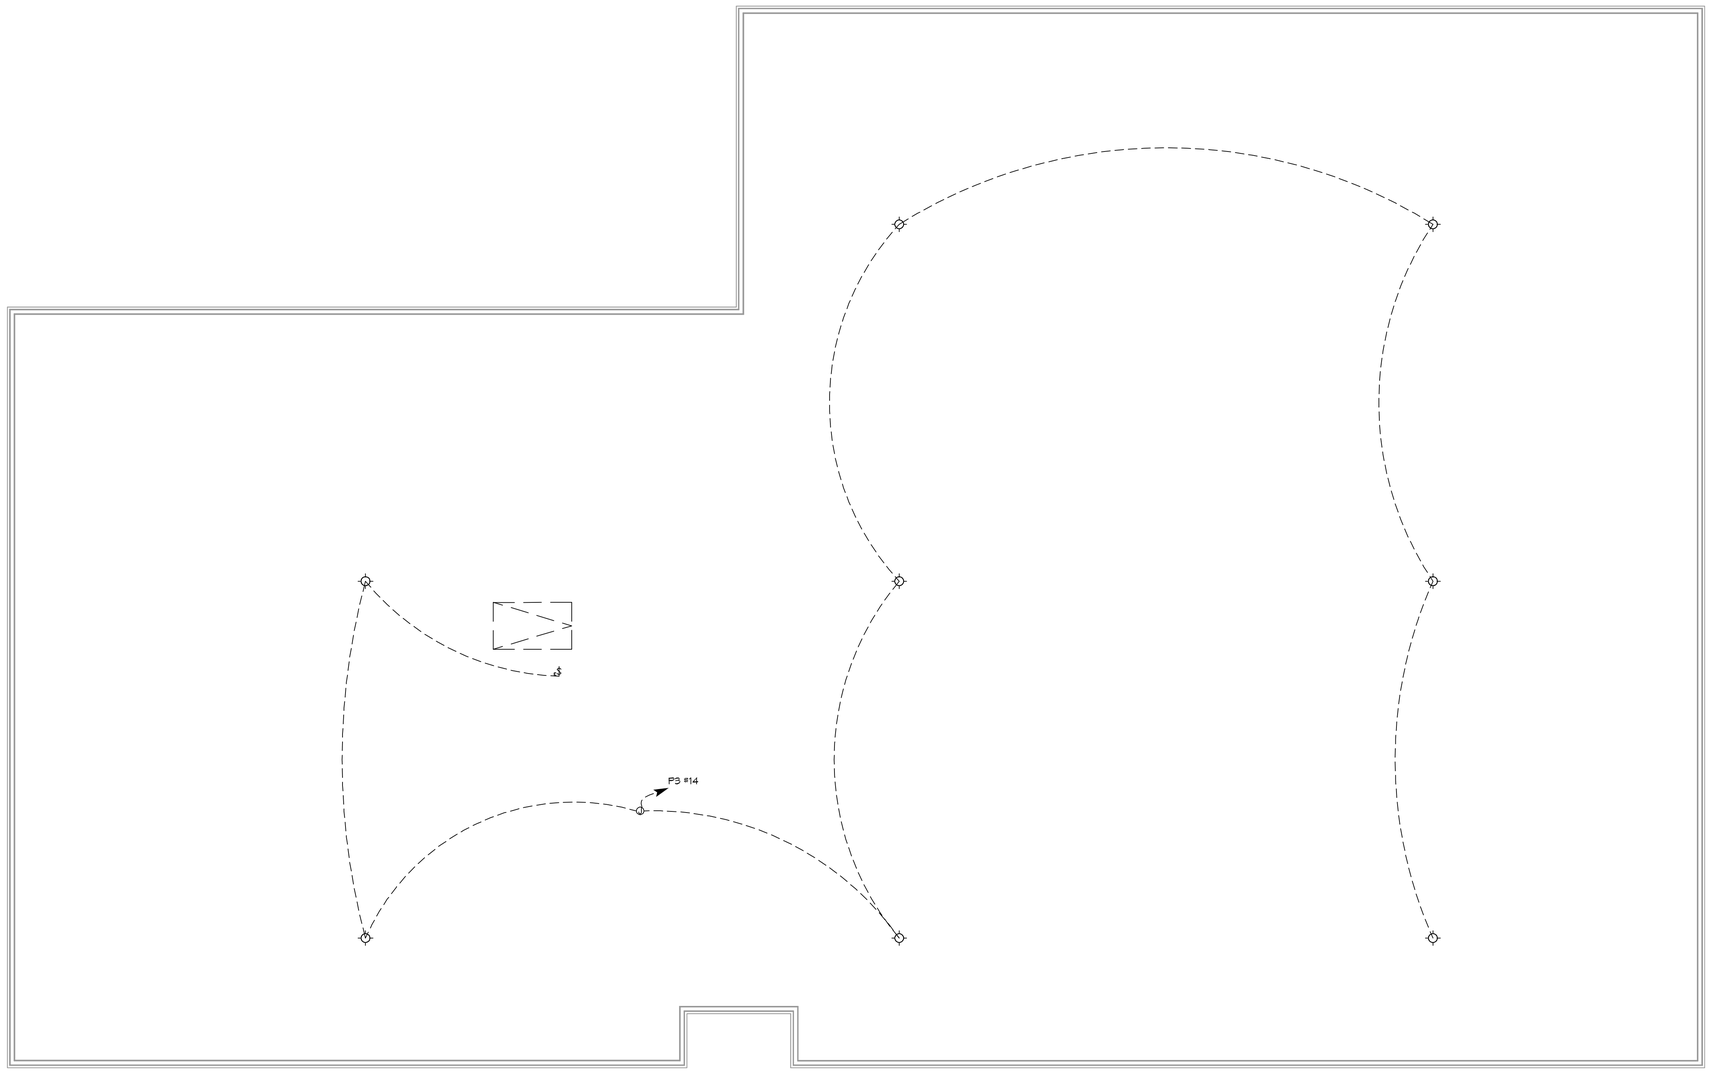

27 ATTIC FLOOR LIGHTING PLAN
SCALE: 3/16"=1'-0"

N

DAMMON ENGINEERING, INC.
LOUISIANA & MISSISSIPPI

Chief Engineer: Brian Mistich, PE
554 Old Spanish Trail
Slidell, LA 70458
www.dammonengineering.com
info@dammonengineering.com
PH: 985.649.5832

REVISIONS

#	DESCRIPTION	DATE

SEAL:

STATE OF LOUISIANA
BRIAN A. MISTICH
License No. 30187
PROFESSIONAL ENGINEER

NEW FUNERAL HOME

BOYD FAMILY FUNERAL HOME

4800 DONNAN ROAD
NEW ORLEANS, LA

JOB No:	2396	DATE:	11-10-2020
DRAWN BY:	JASMA	CHECKED BY:	CKD

The client shall hold all rights and indemnifies, defends and holds harmless Dammon Engineering, Inc. and its officers, directors, employees, and consultants against all claims, damages, losses and expenses, including attorney's fees, arising out of or resulting therefrom, with respect to the reproduction of instruments of service, including but not limited to reports, opinions and decisions, prepared by Dammon Engineering, Inc. Reproduced copies of instruments of service, other than those bearing the original seal, signature and date of Dammon Engineering, Inc. are not to be used for any purpose.

SHEET TITLE:
ATTIC FLOOR LIGHTING PLAN

DRAWING NUMBER:

E104

SHEET No: 20 of # 21

FILE NAME: J:_Commands\2396 - Boyd Funeral Home\Drawings\Current Drawings\E104 - SECOND FLOOR LIGHTING PLAN.dwg PLOT DATE & TIME: Tuesday, November 10, 2020 9:54:01 AM