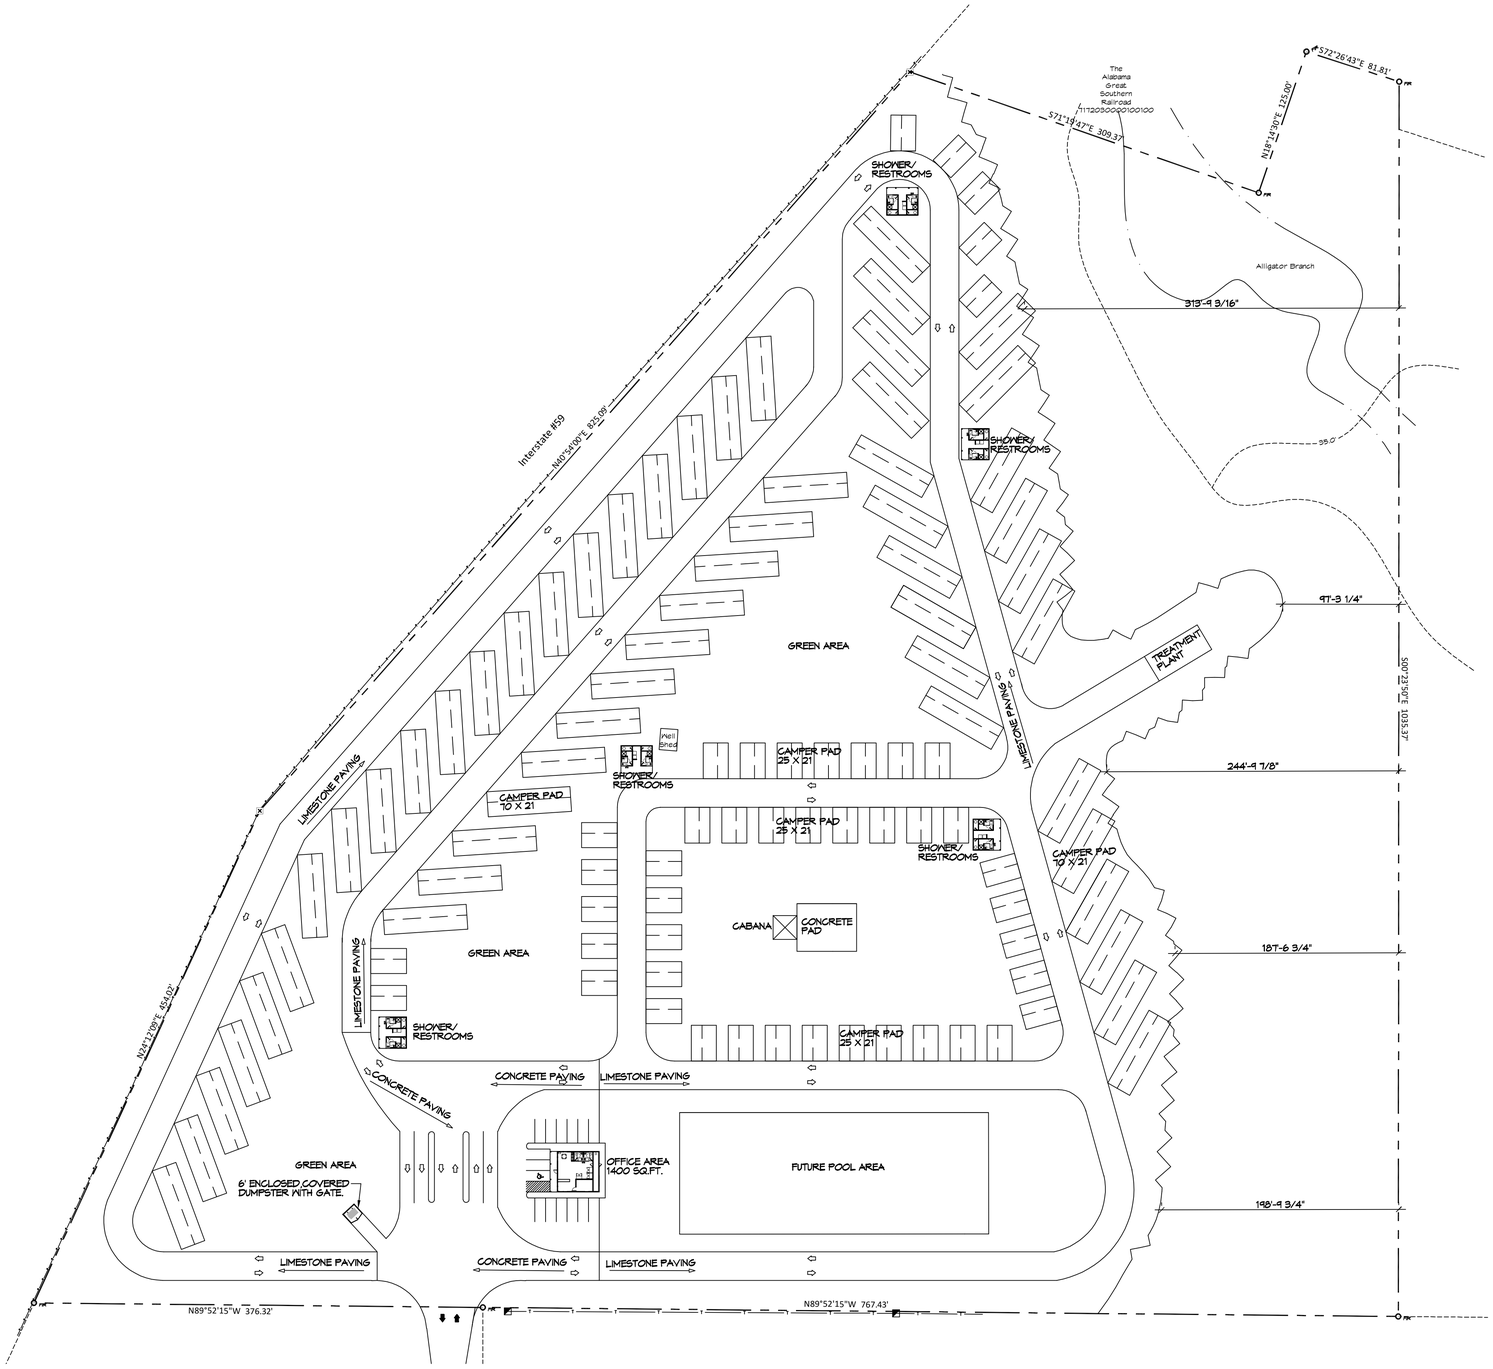

1 NEW RECREATIONAL R/V SITE
SCALE: 1" = 60'-0"

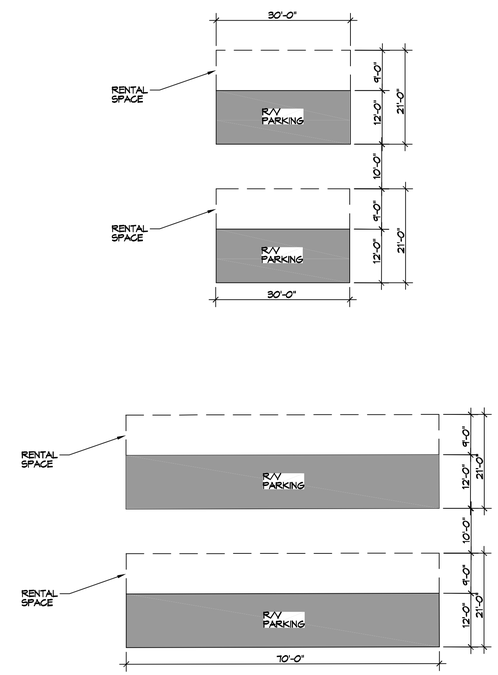

2 TYPICAL R/V PAD LAYOUT
SCALE: 1/16" = 1'-0"

DAMMON ENGINEERING, INC.
LOUISIANA & MISSISSIPPI
www.dammonengineering.com
info@dammonengineering.com
PH: 985.649.5832
Chief Engineer: Brian Mistich, PE
554 Old Spanish Trail
Slidell, LA 70458

#	DESCRIPTION	DATE

REVISIONS

SEAL:

NEW RECREATIONAL R/V SITE
FRANK MANGANO
MISSISSIPPI

JOB No: 2456 DATE: 07-26-2021
DRAWN BY: CKD CHECKED BY: CKD

The drawings and specifications, shapes and arrangements represented thereby are and shall remain the property of Dammon Engineering, and no part thereof shall be copied, disclosed to others, or used in connection with any work or project other than the specific project for which they have been prepared and developed without the written consent of Dammon Engineering. Know contact with these drawings or specifications shall constitute acceptance of the foregoing restrictions.

SHEET TITLE:
OVERALL R/V SITE PLAN

DRAWING NUMBER:
C101

SHEET No: 1 of 1