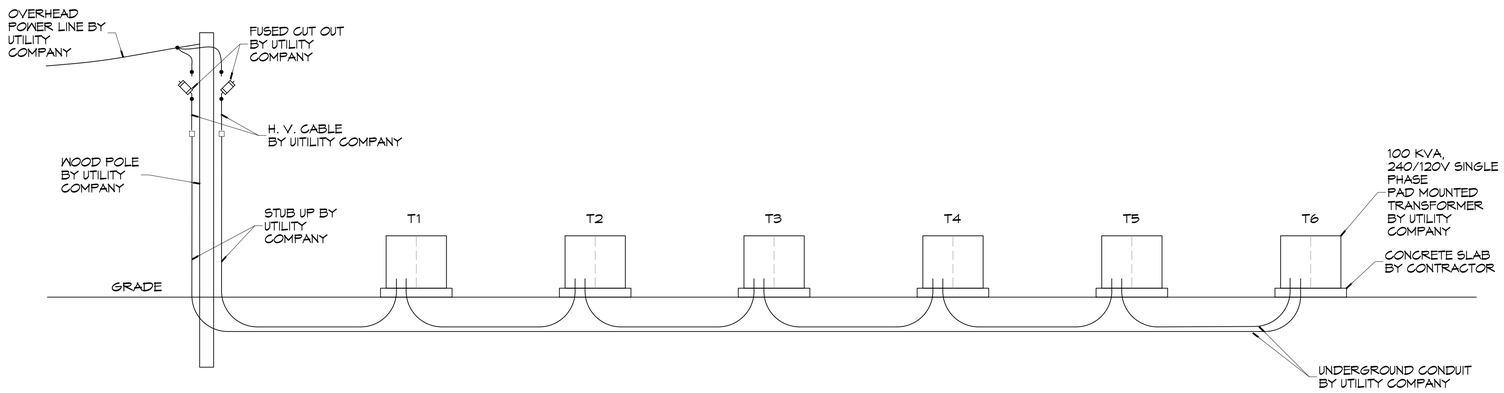

HIGH VOLTAGE PRIMARY RISER DIAGRAM

SCALE: NTS

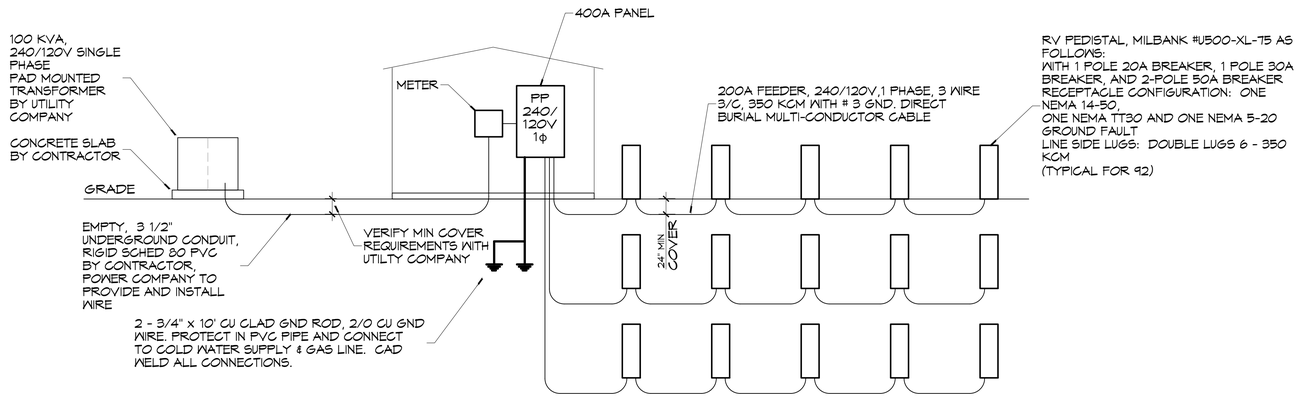

TYPICAL LOW VOLTAGE DIAGRAM

SCALE: NTS

DAMMON ENGINEERING, INC.
LOUISIANA & MISSISSIPPI
www.dammonengineering.com
info@dammonengineering.com
PH: 985.649.5832
Chief Engineer: Brian Mistich, PE
154 Old Spanish Trail
Slidell, LA 70458

REVISIONS

#	DESCRIPTION	DATE

SEAL:

NEW RECREATIONAL R/V SITE

EXIT 1 R.V. RESORT, LLC.

GLYDE MEITZIER ROAD
NICHOLSON MS 39565PPI 39466

DRAWN BY:	JOB No:	DATE:	CHECKED BY:
DD/JTL	2436	03-21-2022	BAM

All ideas, designs and arrangements indicated on these plans are the property of Dammon Engineering, and no part thereof shall be copied, disclosed to others or used in connection with any work or project other than the specific project for which they have been prepared and developed without written consent of Dammon Engineering. Visual contact with these plans shall constitute prima facie evidence of the acceptance of these restrictions.

SHEET TITLE:
ELECTRICAL RISER DIAGRAMS

DRAWING NUMBER:

102

SHEET No: 50 of 15

FILE NAME: J:\1 Commercial\1426 - Exit 1 RV Resort\Drawings\102 - Elec Diagrams - 03-21-2022.dwg & XREF - Monday, April 4, 2022 7:47:54 AM