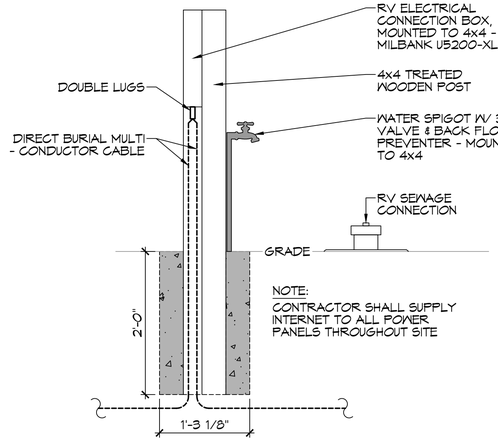

RV UTILITY CONNECTION

SCALE: N.T.S. TYPICAL

NOTE:
A MIN. SEPARATION OF 5' HORIZONTAL & 18" VERTICAL IS REQUIRED BETWEEN WATER & SEWER LINES. SEWER LINE SHALL BE A MIN. 18" BELOW THE WATER LINE

SEWER & WATER SEPERATION

SCALE: N.T.S. TYPICAL

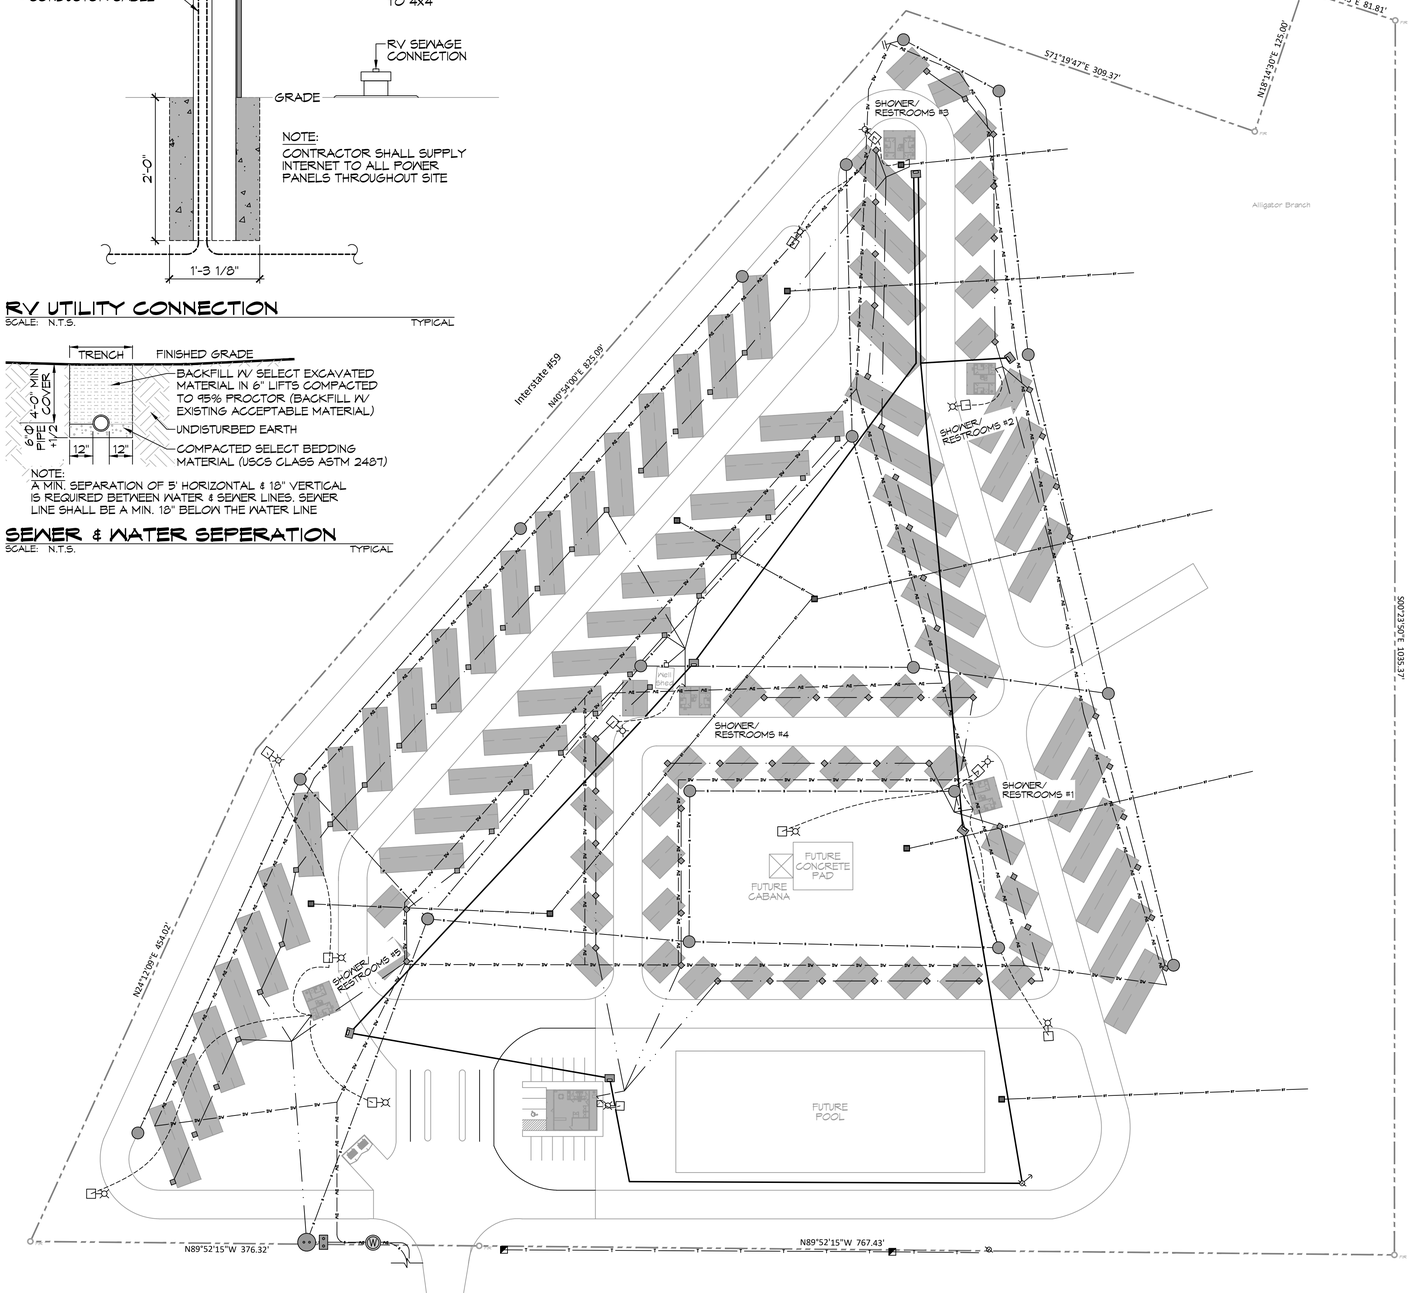

80 OVERALL SITE UILITY PLAN

SCALE: 1" = 60'-0"

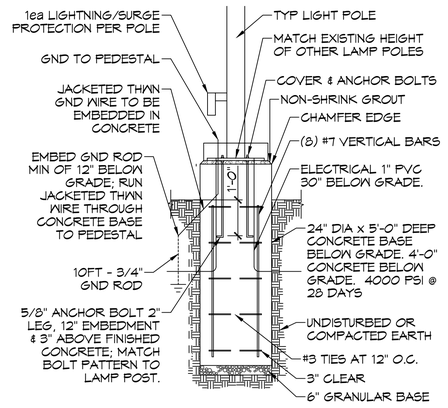

STREET LIGHT DETAIL

SCALE: 1/2" = 1'-0" TYPICAL

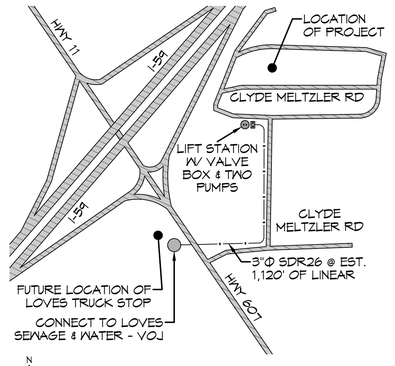

SITE KEYPLAN

SCALE: N.T.S. PROXY

GENERAL NOTES

1. CONTRACTOR IS RESPONSIBLE FOR PROVIDING SECURITY TO PROTECT THE PROJECT SITE, CONTRACTOR PROPERTY, EQUIPMENT, AND WORK.
2. PRIOR TO CONSTRUCTION, THE CONTRACTOR, WITH CONCURRENCE FROM THE OWNER/ENGINRRE, SHALL DETERMINE THE LAY-DOWN AND/OR STAGING AREA LOCATION(S).
3. THE CONTRACTOR SHALL NOTIFY ALL PROPERTY OWNER(S) A MINIMUM OF 24 HOURS PRIOR TO BLOCKING DRIVEWAYS OR ENTERING UTILITY EASEMENTS.
4. EXISTING UTILITIES AND OTHER SITE IMPROVEMENTS SHOWN ARE BASED ON THE BEST INFORMATION AVAILABLE TO THE ENGINEER. PRIOR TO EXCAVATING, THE CONTRACTOR SHALL FIELD LOCATE (INCLUDING DEPTHS) ALL EXISTING UTILITIES WHICH MAY CONFLICT WITH THE PROPOSED CONSTRUCTION.
5. WHEN THE CONTRACTOR DISCOVERS ANY CONFLICT BETWEEN THE DESIGN LOCATION OF WORK UNDER THIS CONTRACT AND AN EXISTING UTILITY, HE SHALL NOTIFY THE OWNER AND THE ENGINEER OF THE CONFLICT IMMEDIATELY.
6. IF THE CONTRACTOR ENCOUNTERS ANY UNDOCUMENTED UTILITIES, OR OTHER HIDDEN SITE IMPROVEMENTS, HE SHALL NOTIFY THE OWNER AND THE ENGINEER OF THE CONFLICT IMMEDIATELY.
7. ALL EXISTING UTILITIES SHALL BE PROTECTED FROM DAMAGE BY THE CONTRACTOR UNLESS OTHERWISE DIRECTED BY THE ENGINEER. THE CONTRACTOR IS SOLELY RESPONSIBLE FOR THE REPAIR OF DAMAGE TO UTILITIES SHOWN HEREIN AT HIS EXPENSE.
8. THE REMOVAL OF ANY ABANDONED UTILITIES REQUIRED TO COMPLETE THE WORK SHALL BE INCIDENTAL AND AT NO ADDITIONAL EXPENSE TO THE OWNER.
9. CONTRACTOR SHALL MINIMIZE CONSTRUCTION RELATED MUD AND DEBRIS ON SURFACES ADJACENT TO THE PROJECT SITE - LANDSCAPE, STREETS, DRIVES, SIDEWALKS, ETC.
10. TRENCHES AND OPEN EXCAVATIONS SHALL BE APPROPRIATELY MARKED AND PROTECTED BY THE CONTRACTOR. NO TRENCHES OR EXCAVATIONS SHALL REMAIN UNPROTECTED OVERNIGHT. CONTRACTOR SHALL PROVIDE PROTECTION SUFFICIENT TO MAINTAIN PUBLIC SAFETY, IN ACCORDANCE WITH THE AUTHORITY HAVING JURISDICTION AND OSHA REGULATIONS AS WELL AS ANY REQUIREMENTS OF THE OWNER.
11. UTILITY TRENCHES SHALL BE SHORED IN ACCORDANCE WITH THE AUTHORITY HAVING JURISDICTION (AHJ) AND OSHA 29 CFR PART 1926.
12. THE CONTRACTOR SHALL ADHERE TO THE NOISE ORDINANCES OF THE AREA.
13. THE CONTRACTOR SHALL ADHERE TO THE OWNER'S REQUIREMENTS FOR CONSTRUCTION PARKING AND SHALL REQUIRE THAT THEIR EMPLOYEES AND ALL SUB-TRADE EMPLOYEES PARK ONLY IN DESIGNATED AREA(S). THE OWNER WILL ADVISE THE CONTRACTOR ON THE SPECIFICS OF THESE REQUIREMENTS.
14. THE CONTRACTOR SHALL ADHERE TO THE OWNER'S CONSTRUCTION RULES OF CONDUCT IF SUCH EXISTS.
15. IRON RODS DISTURBED DURING CONSTRUCTION ARE TO BE REPLACED BY A REGISTERED PUBLIC LAND SURVEYOR FOR THE ORIGINAL PROPERTY OWNER AT NO ADDITIONAL EXPENSE TO THE OWNER.
16. IT IS THE CONTRACTOR'S RESPONSIBILITY TO STOCKPILE ALL NECESSARY MATERIAL ON-SITE OR AT A SECURED OFF-SITE LOCATION AT NO ADDITIONAL EXPENSE TO THE OWNER. ANY SUITABLE EXCAVATED MATERIAL ON THE PROJECT WHICH IS AVAILABLE AT THE TIME, WHETHER FROM STORM SEWER, ROADWAY AND/OR CHANNEL EXCAVATION, SHALL BE USED BEFORE BORROW IS BROUGHT ON-SITE.

LEGEND

- TRANSFORMER PAD
- RV UTILITY HOOK-UP
- FUSED DISCONNECT
- STREET LIGHT - LOW LEVEL LIGHTING
- POWER POLE
- POWER POLE W/ GUY WIRE
- CATCH BASIN
- LIFT STATION W/ TWO PUMPS
- WATER METER
- MAN HOLE
- UNDERGROUND 240V POWER LINE - LIGHTING (SEE SITE ELECTRICAL)
- UNDERGROUND 240V POWER LINE (SEE SITE ELECTRICAL)
- UNDERGROUND HIGH VOLTAGE POWER LINE (SEE SITE ELECTRICAL)
- DRAINAGE PIPE (SEE SITE DRAINAGE & SEWAGE)
- SEWAGE PIPE (SEE SITE DRAINAGE & SEWAGE)
- DRINKABLE WATER PIPE (SEE SITE DRINKABLE WATER)

NOTE:
SEWER LINE WHERE CROSSING A WATER LINE SHALL BE A MINIMUM OF 18" BENEATH THE WATER LINE.

DAMMON ENGINEERING, INC.
LOUISIANA & MISSISSIPPI
www.dammonengineering.com
infoisdammonengineering.com
PH: 985.649.5832
Chief Engineer: Brian Mistich, PE
554 Old Spanish Trail
Slidell, LA 70458

#	DESCRIPTION	DATE
	REVISIONS	

SEAL:

BRIAN A. MISTICH, LICENSED PROFESSIONAL ENGINEER, 20371, STATE OF MISSISSIPPI

NEW RECREATIONAL R/V SITE
EXIT 1 R.V. RESORT, LLC.
CLYDE MELTZER ROAD
NICHOLSON MS MISSISSIPPI 39466

JOB No:	2436	DATE:	04-11-2022
DRAWN BY:	CKD	CHECKED BY:	CKD

No part of drawings and specifications, design and arrangement represented thereby are to be used in any way detrimental to the interest of Dammon Engineering, and are property thereof and shall remain the property of Dammon Engineering. Read contract with these drawings and specifications and consult Dammon Engineering if there is any discrepancy. Do not scale drawings. Contractor shall verify and be responsible for all dimensions and conditions on the job. Any discrepancy must be reported to Dammon Engineering before proceeding with the work.

SHEET TITLE:
OVERALL SITE UTILITY PLAN

DRAWING NUMBER:
C102

SHEET No: 4 of 19

FILE NAME: J:\...\Construction\2436 - Pine Meadow RV site\Current Drawings\2022 - Rev Utility Package - POST ZONE & TMP.dwg Monday, April 11, 2022 8:33:10 AM