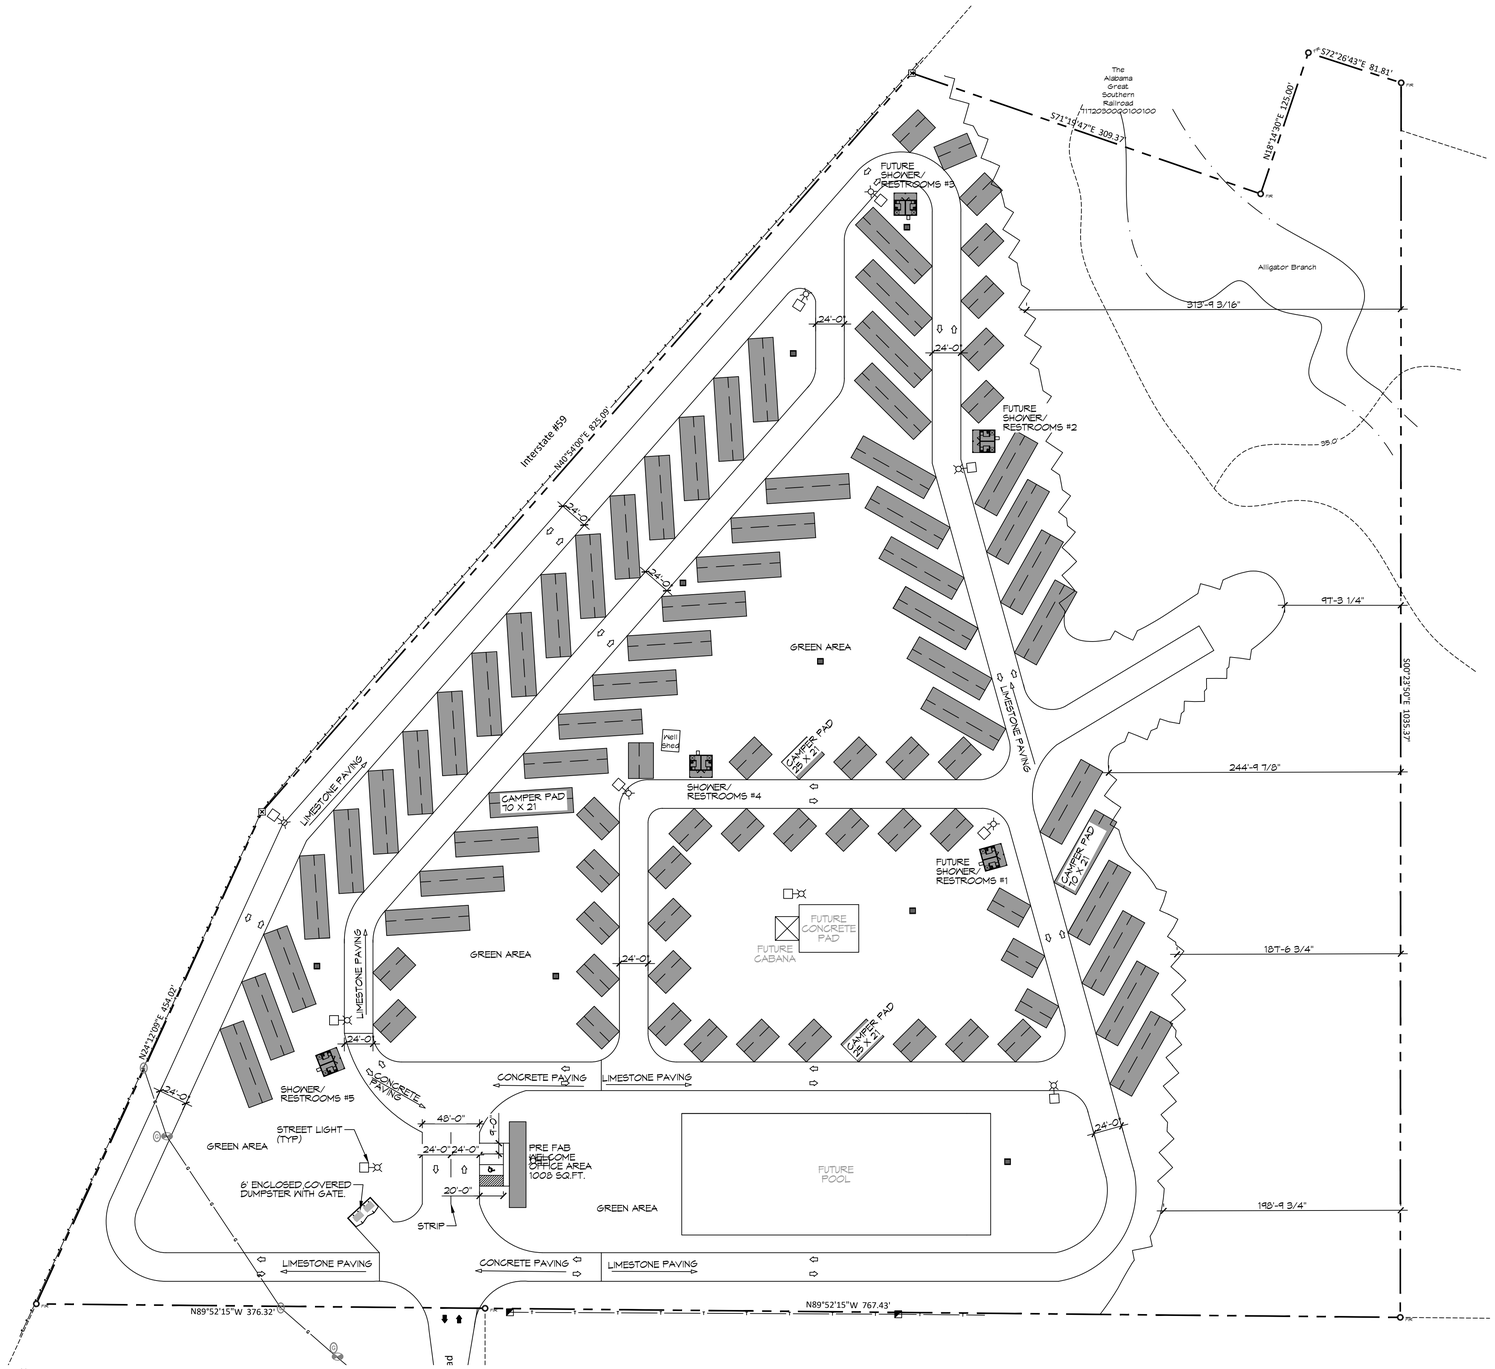

6 PROPOSED RECREATIONAL R/V SITE
SCALE: 1" = 60'-0"

PARKING

1 - WELCOME OFFICE 4 PARKING PLACES

5 - SHOWER / RESTROOM AREA = 359 SQ. FT. EACH

R/V PARKING

38 - 21' X 30' R/V PADS
51 - 21' X 70' R/V PADS

TOTAL OF 89 PARKING PADS

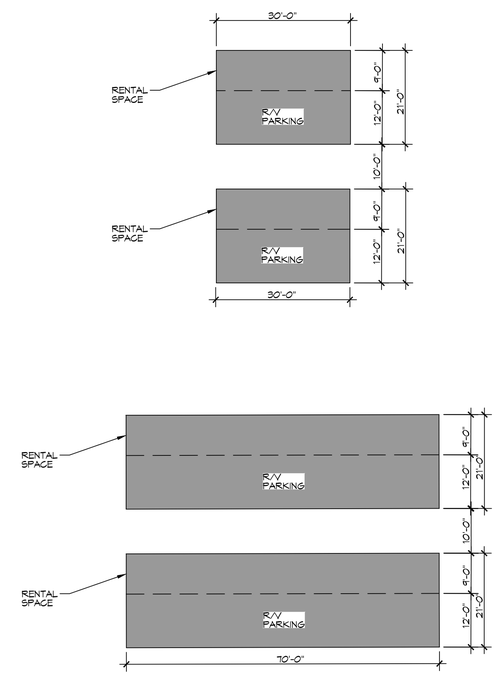

7 TYPICAL R/V PAD LAYOUT
SCALE: 1/16" = 1'-0"

DAMMON ENGINEERING, INC.
LOUISIANA & MISSISSIPPI
www.dammonengineering.com
info@dammonengineering.com
PH: 985.649.5832
Chief Engineer: Brian Mistich, PE
554 Old Spanish Trail
Slidell, LA 70458

REVISIONS

#	DESCRIPTION	DATE

SEAL:

NEW RECREATIONAL R/V SITE
EXIT 1 R.V. RESORT, LLC.
CLYDE MEITZER ROAD
NICHOLSON MS MISSISSIPPI 39466

JOB No: 2436 DATE: 03-25-2024
DRAWN BY: BAM CHECKED BY: CKD

The plans & drawings and specifications, drawings and design patterns, contained herein are the real estate property of Dammon Engineering, and as such shall be used only for the purpose for which they are intended. Any other use or reproduction without the written consent of Dammon Engineering, Inc. is prohibited. Any contractor who uses drawings or specifications that contain the seal of Dammon Engineering, Inc. assumes all responsibility for the use of such drawings or specifications.

SHEET TITLE:
PROPOSED OVERALL R/V SITE PLAN

DRAWING NUMBER:
C101

SHEET No: 3 of 19