PLANNING

ZONED C-4
HIGHWAY COMMERCIAL

PARKING

1 SPACE PER 300 SQ. FT. OF SHOWROOM
AREA: 1,300 / 300 = 5 REQUIRED

PLUS 1 SPACE PER EMPLOYEE = 7 SPACES

TOTAL PARKING SPACES REQUIRED = 12

TOTAL OF PARKING SPACES PROVIDED = 20

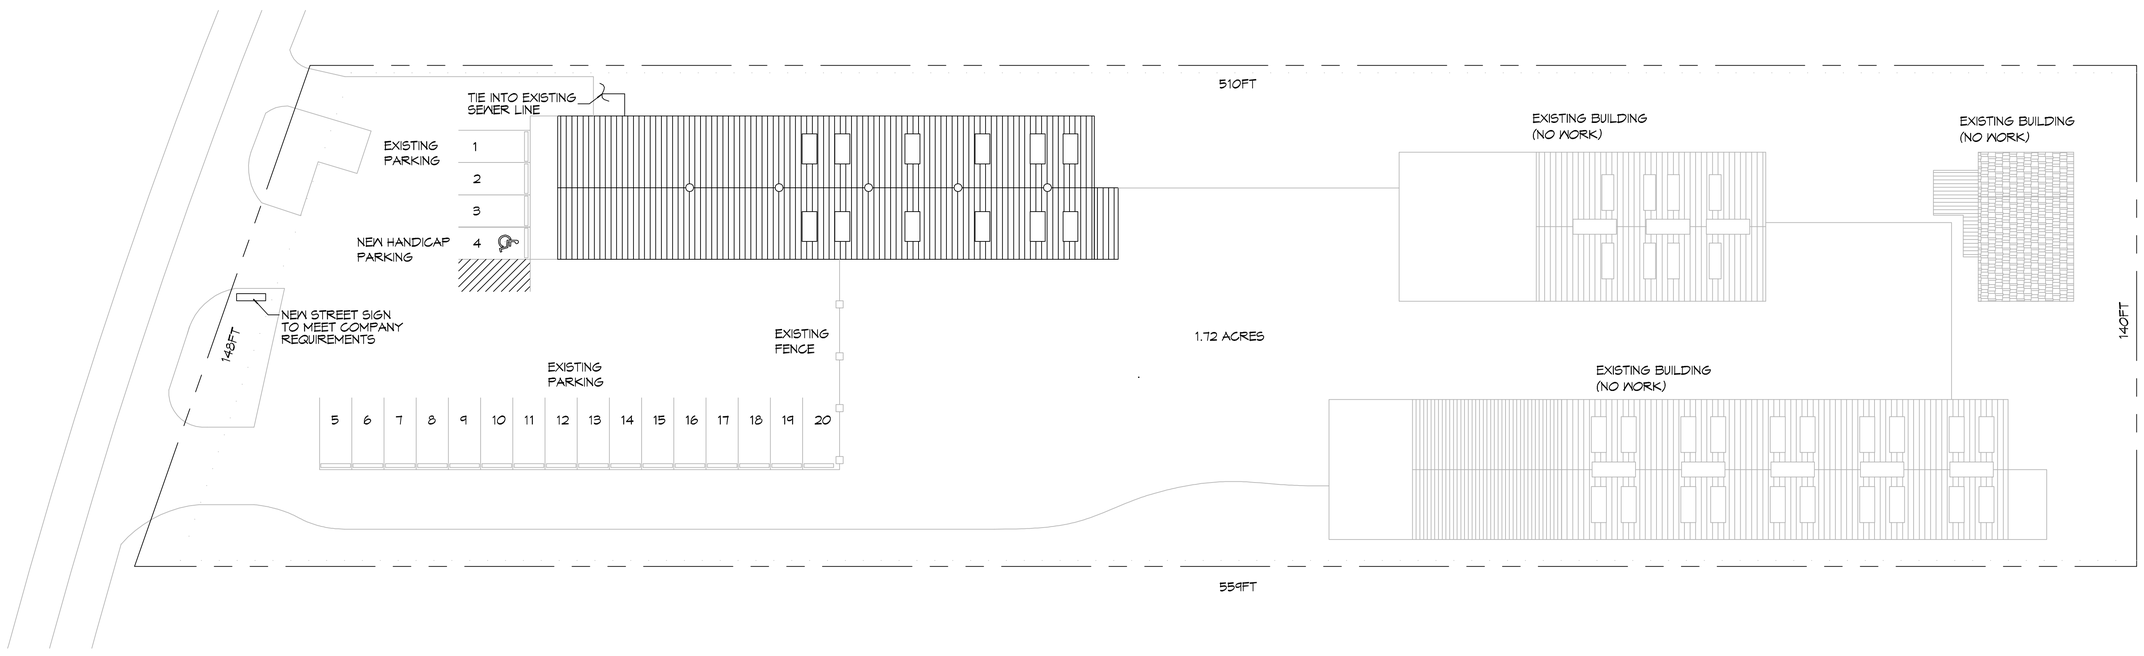

N

7 SITE PLAN
SCALE: 1"=20'

DAMMON ENGINEERING, INC.
LOUISIANA & MISSISSIPPI
www.dammonengineering.com
info@dammonengineering.com
PH: 985.649.5832
Chief Engineer: Brian Mistich, PE
554 Old Spanish Trail
Slidell, LA 70458

REVISIONS

#	DESCRIPTION	DATE

SEAL:
STATE OF LOUISIANA
BRIAN A. MISTICH
License No. 30187
PROFESSIONAL ENGINEER

MEINEKE
MEINEKE CAR CARE CENTER
722 EAST I-10 SERVICE ROAD
SLIDELL, LA. 70458

JOB No: 2442 DATE: 06/17/2021
DRAWN BY: CKD CHECKED BY: CKD

THIS DRAWING IS THE PROPERTY OF DAMMON ENGINEERING, INC. AND MAY NOT BE REPRODUCED OR PUBLISHED IN WHOLE OR IN PART WITHOUT WRITTEN PERMISSION. ALL DRAWINGS, SPECIFICATIONS, PLANS, REPORTS, DOCUMENTS, OR ELECTRONIC FILES ARE INSTRUMENTS OF SERVICE OF DAMMON ENGINEERING, INC. AND ARE THE PROPERTY OF DAMMON ENGINEERING, INC. WHETHER THE PROJECT FOR WHICH THEY WERE MADE IS EXECUTED OR NOT. THE REPRODUCTION, PUBLICATION OR USE BY OTHERS OF ANY DRAWINGS, SPECIFICATIONS, PLANS, REPORTS, DOCUMENTS, OR ELECTRONIC FILES WITHOUT WRITTEN PERMISSION IS PROHIBITED. ANY OTHER USE OR REUSE BY OTHERS WITHOUT WRITTEN PERMISSION IS PROHIBITED. ALL RIGHTS ARE RESERVED. COPYRIGHT © 2021 DAMMON ENGINEERING, INC.

SHEET TITLE:
SITE PLAN

DRAWING NUMBER:
C101

SHEET No: 3 of # 8