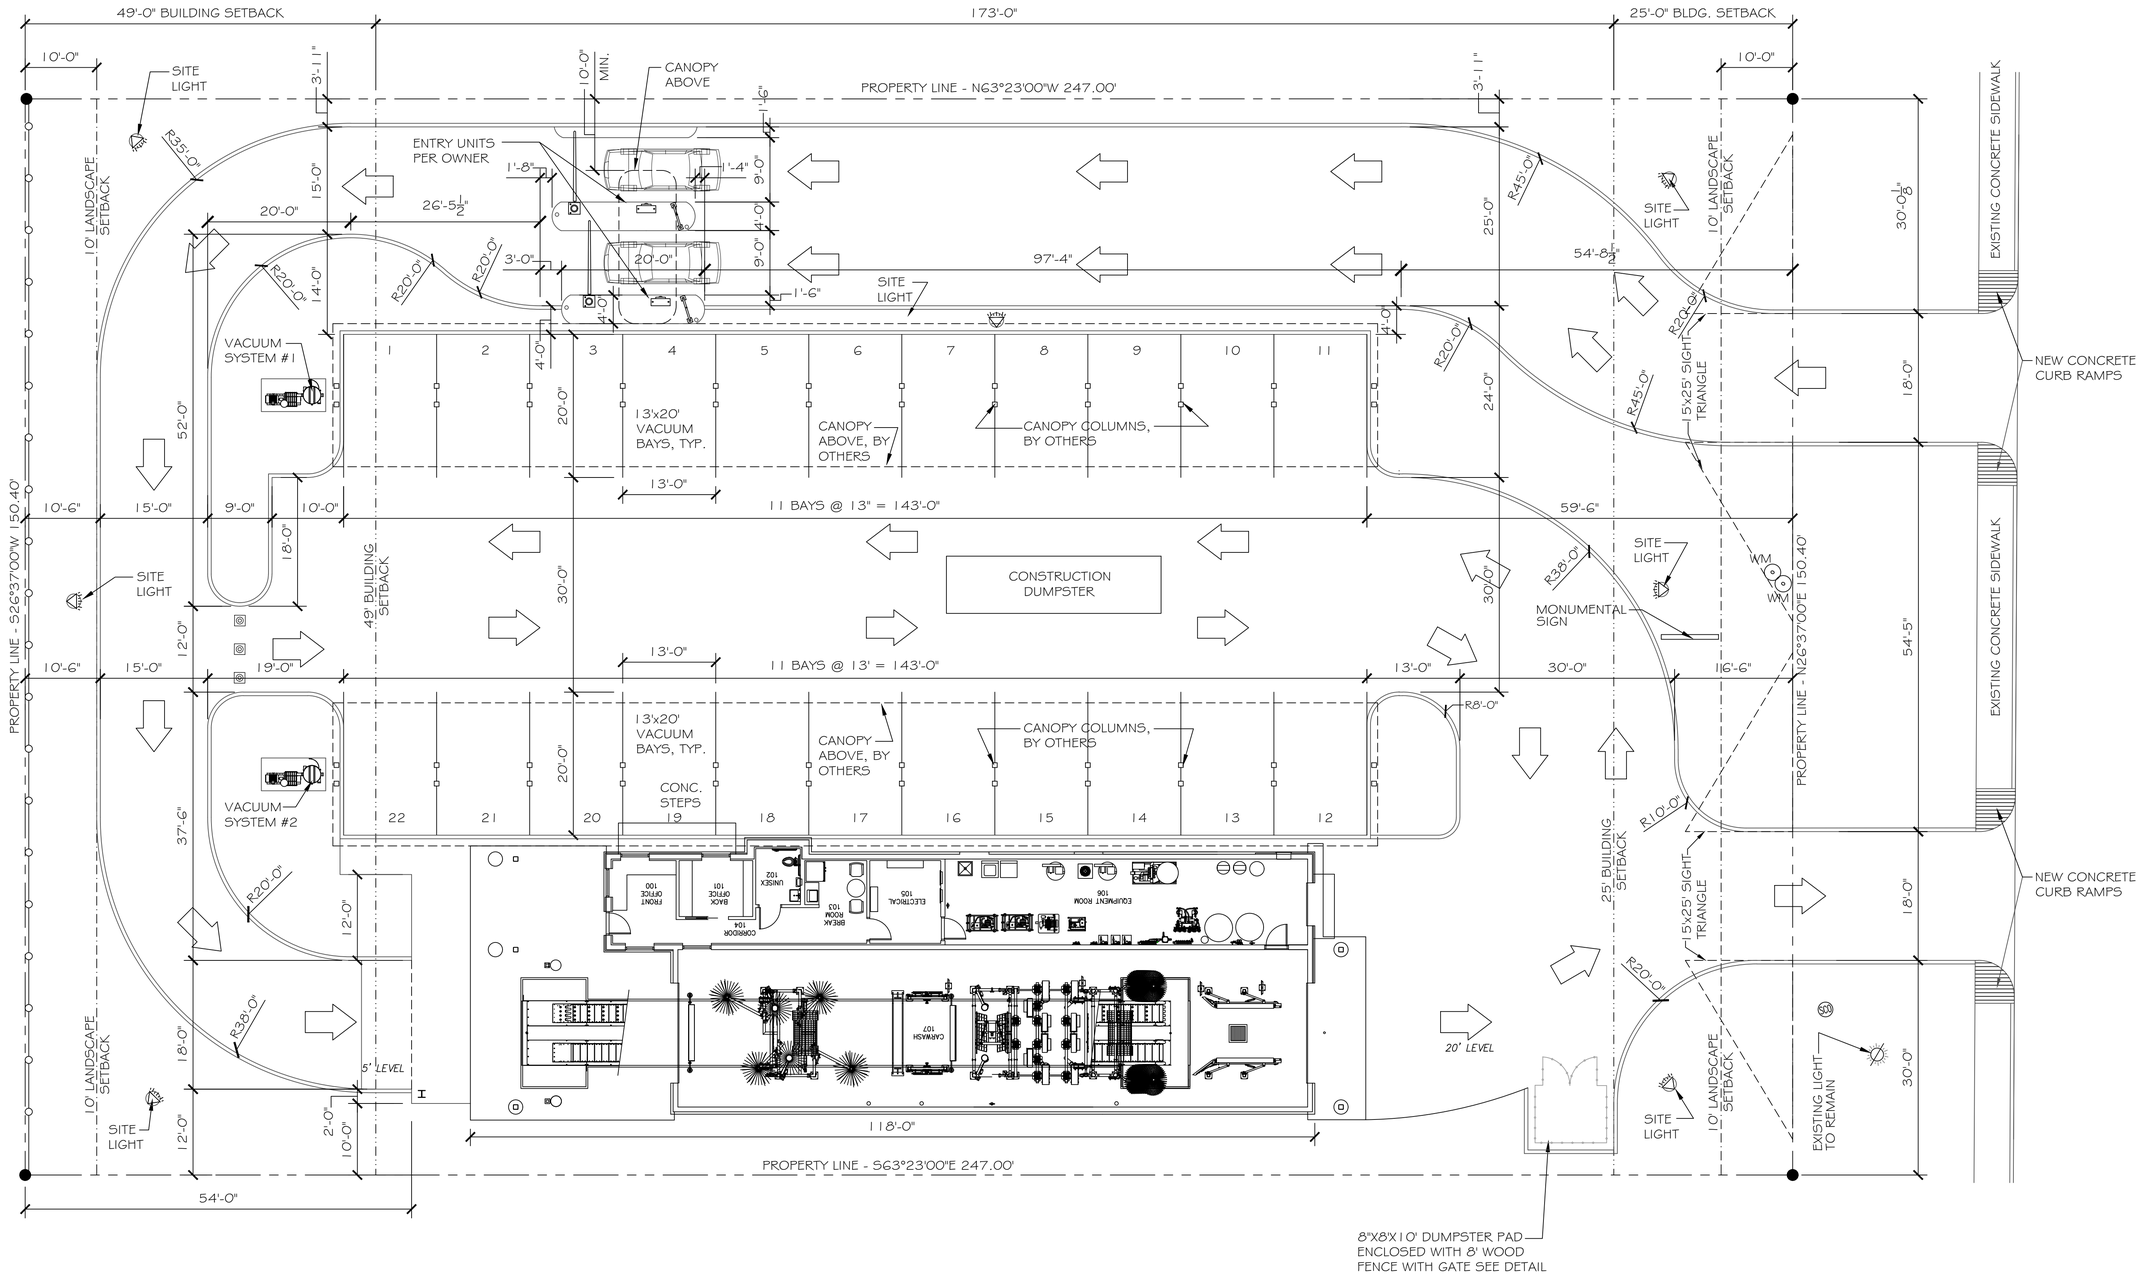

1 SITE PLAN
SCALE: 1" = 20'-0"

DAMMON ENGINEERING, INC.
LOUISIANA & MISSISSIPPI

www.dammonengineering.com
info@dammonengineering.com
PH: 985.649.5832

Chief Engineer: Brian Mistch, PE
554 Old Spanish Trail
Slidell, LA 70458

#	DESCRIPTION	DATE

REVISIONS

SEAL:

A NEW CARWASH FOR
CHEEKY MONKEY CARWASH

WEST FRONTAGE DRIVE
MOSHS, MISSISSIPPI 39571

JOB No:	2024	DATE:	08-07-2024
DRAWN BY:	CKD	CHECKED BY:	BAW

No dimensions shall be scaled from this drawing. Contractor shall verify all dimensions, equipment and fabrication prior to construction. Any discrepancies shall be reported to the Engineer immediately. This drawing and all information contained herein is the property of Dammon Engineering and acquiring parties shall not copy, reproduce, or distribute this drawing or information contained herein without the express written consent of Dammon Engineering. Parties accepting and using these drawings or specifications shall consider it an implied agreement and shall be liable for any misuse of the information contained herein.

SHEET TITLE:
SITE PLAN

DRAWING NUMBER:
C101

SHEET No: 3 of 17