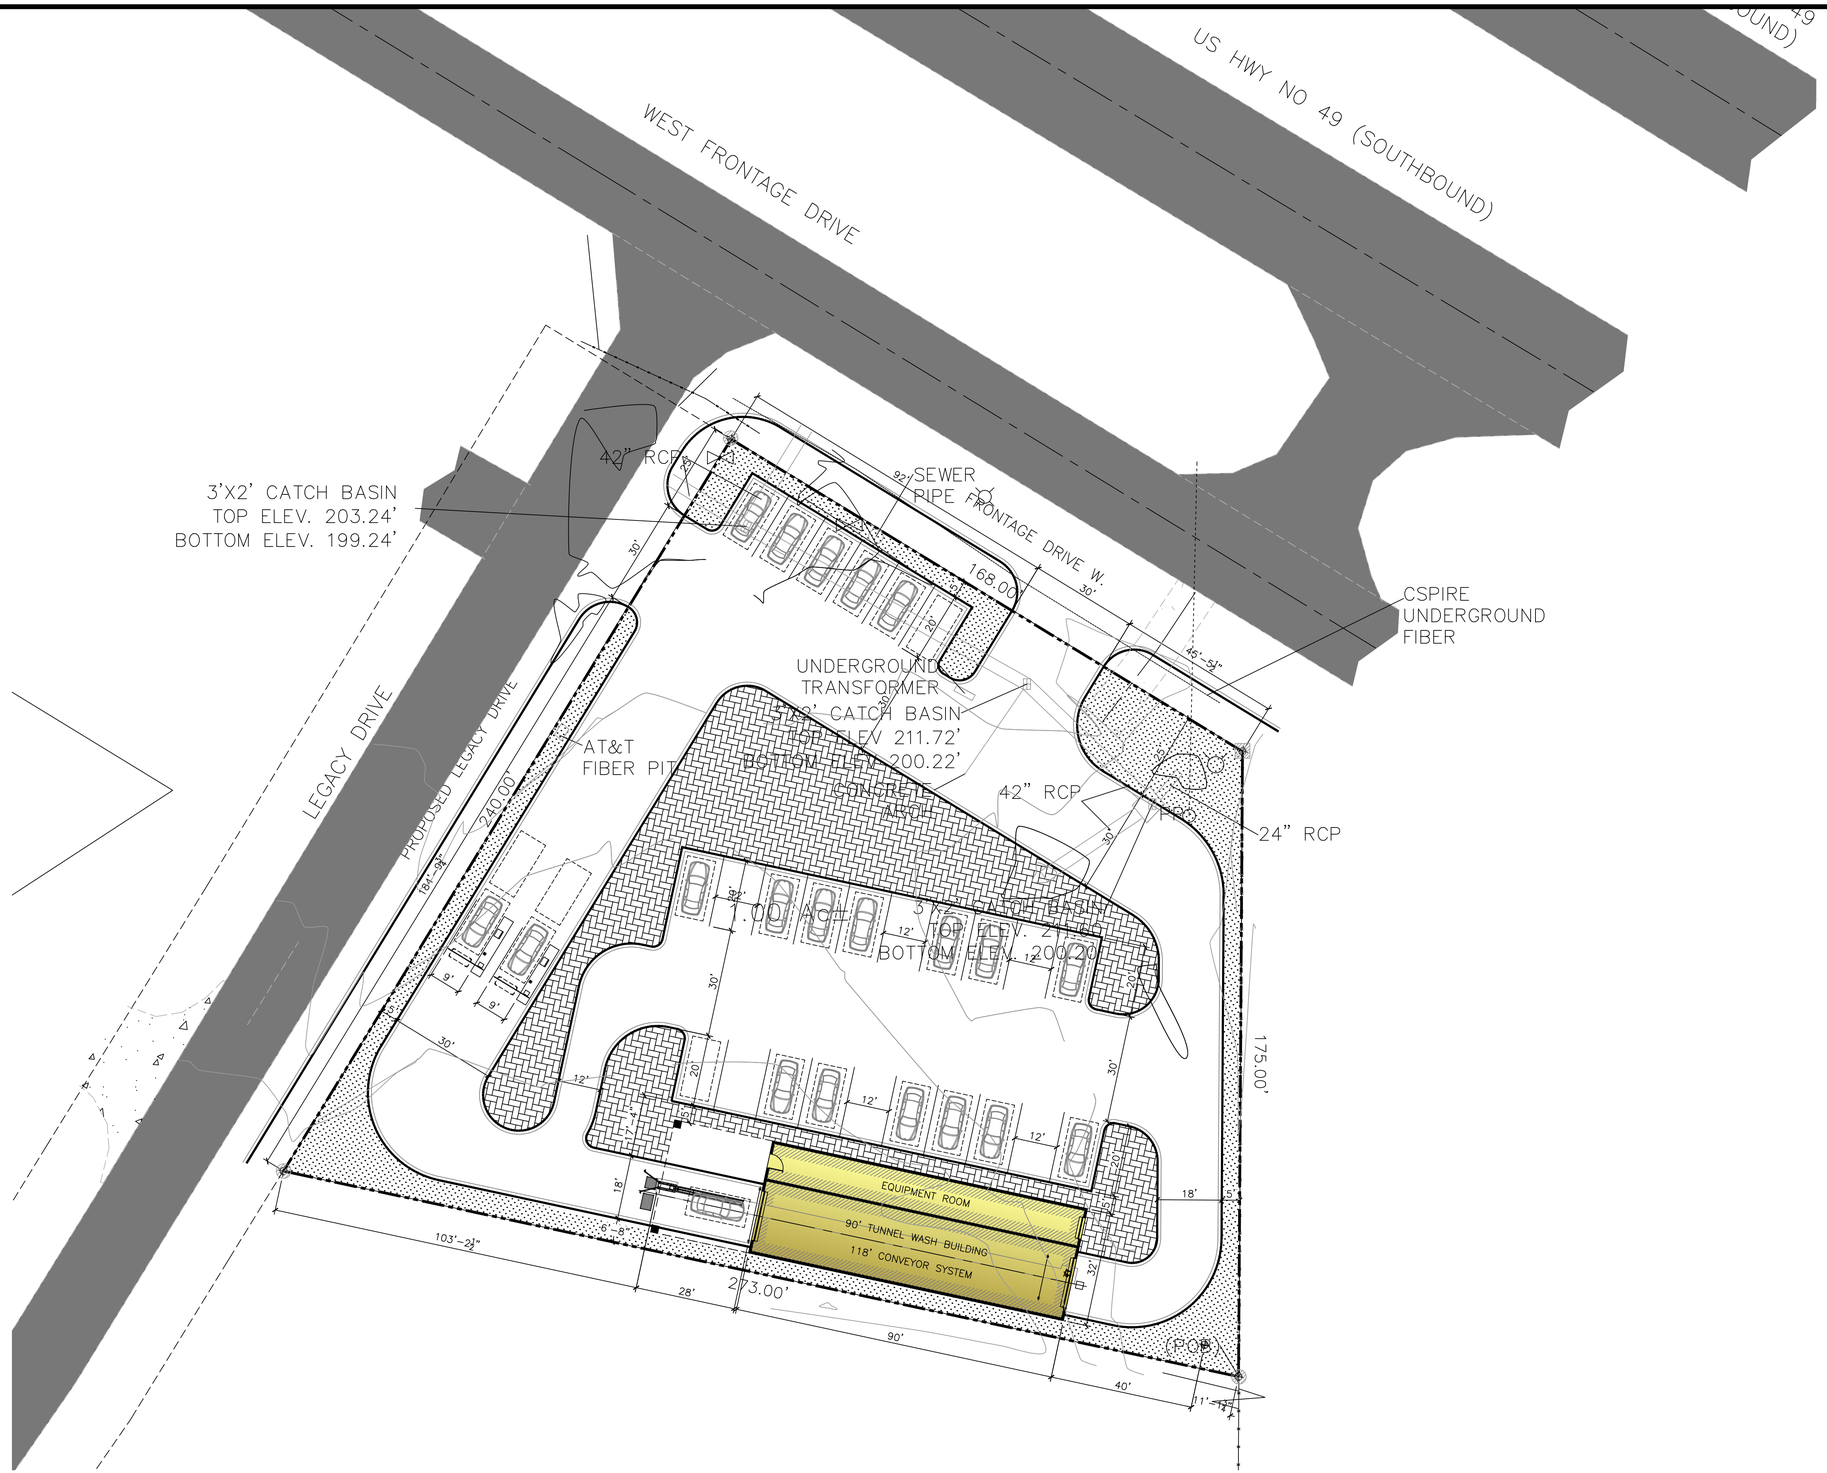

1 SITE PLAN
SCALE: 1" = 20'-0"

DAMMON ENGINEERING, INC.
LOUISIANA & MISSISSIPPI

Chief Engineer: Brian Mistich, PE
554 Old Spanish Trail
Slidell, LA 70458
www.dammonengineering.com
info@dammonengineering.com
PH: 985.649.5832

REVISIONS

#	DESCRIPTION	DATE

SEAL:

A NEW CARWASH FOR
CHEEKY MONKEY CARWASH

WEST FRONTAGE DRIVE
HOGANS, MISSISSIPPI 39571

JOB No:	2024	DATE:	08-07-2024
DRAWN BY:	CKD	CHECKED BY:	BAW

The drawings and specifications, designs and arrangements represented herein, is the property of Dammon Engineering, and no part thereof shall be used, reproduced or transferred to other parties, in any form or manner, without the prior consent of Dammon Engineering. Prior licensure with Dammon Engineering is required for the use of any design, detail, specification, or part thereof hereinabove described and represented.

SHEET TITLE:
SITE PLAN

DRAWING NUMBER:
C101

SHEET No: 3 of 17