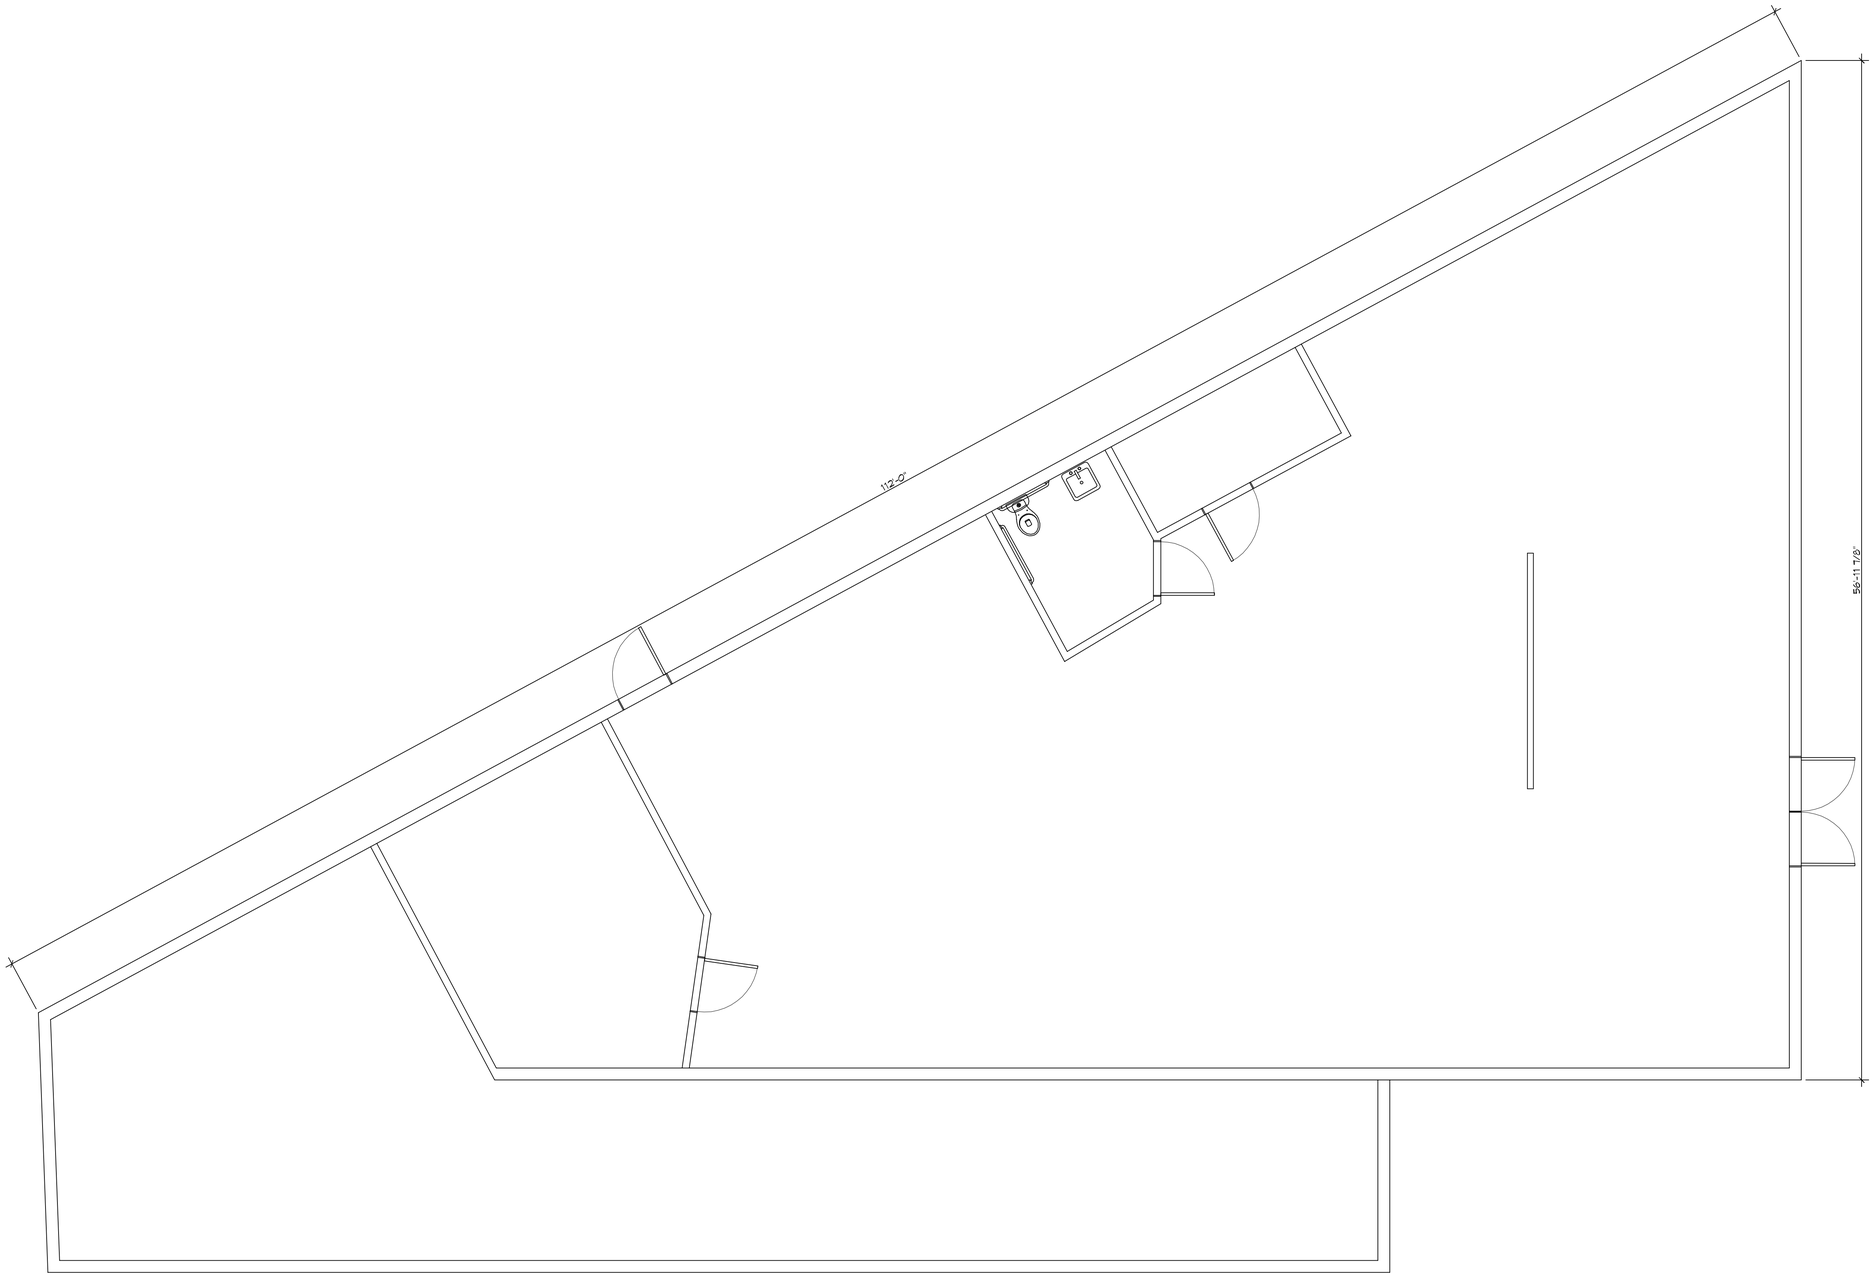

N

1 FLOOR PLAN
SCALE: 1/4"=1'-0"

DAMMON ENGINEERING, INC.
LOUISIANA & MISSISSIPPI
Chief Engineer: Brian Mistich, PE
554 Old Spanish Trail
Slidell, LA 70458
www.dammonengineering.com
info@dammonengineering.com
PH: 985.649.5832

REVISIONS

#	DESCRIPTION	DATE

SEAL:

BEAUTY SALON

FRONT STREET
SLIDELL, LA

JOB No:	????
DATE:	08-29-2018
DRAWN BY:	CKD
CHECKED BY:	CKD

The design drawings and specifications, images and arrangements represented thereto or therein are the property of Dammon Engineering and are protected under the copyright laws. They may not be used in any form or manner whatsoever, nor may they be altered or reproduced in whole or in part without the express written consent of Dammon Engineering. Your use is only for the purpose of a particular project, and is subject to the terms and conditions of your agreement with Dammon Engineering.

SHEET TITLE:
FLOOR PLAN

DRAWING NUMBER:
A101

SHEET No: 6 of # ?

FILE NAME: J:\C - Commercial\Beauty Salon Kathleen\Current Drawings\A101 - Floor Plan.dwg PLOT DATE & TIME: Thursday, August 23, 2018 4:00:39 PM