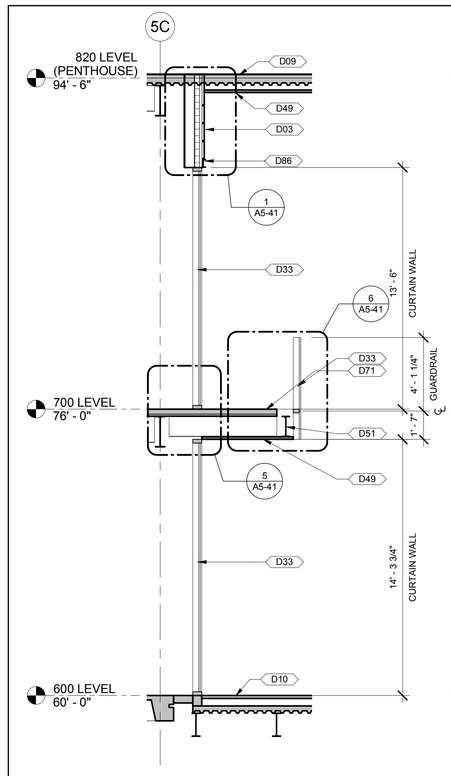

1 WALL SECTION
A5-2 1/4" = 1'-0"

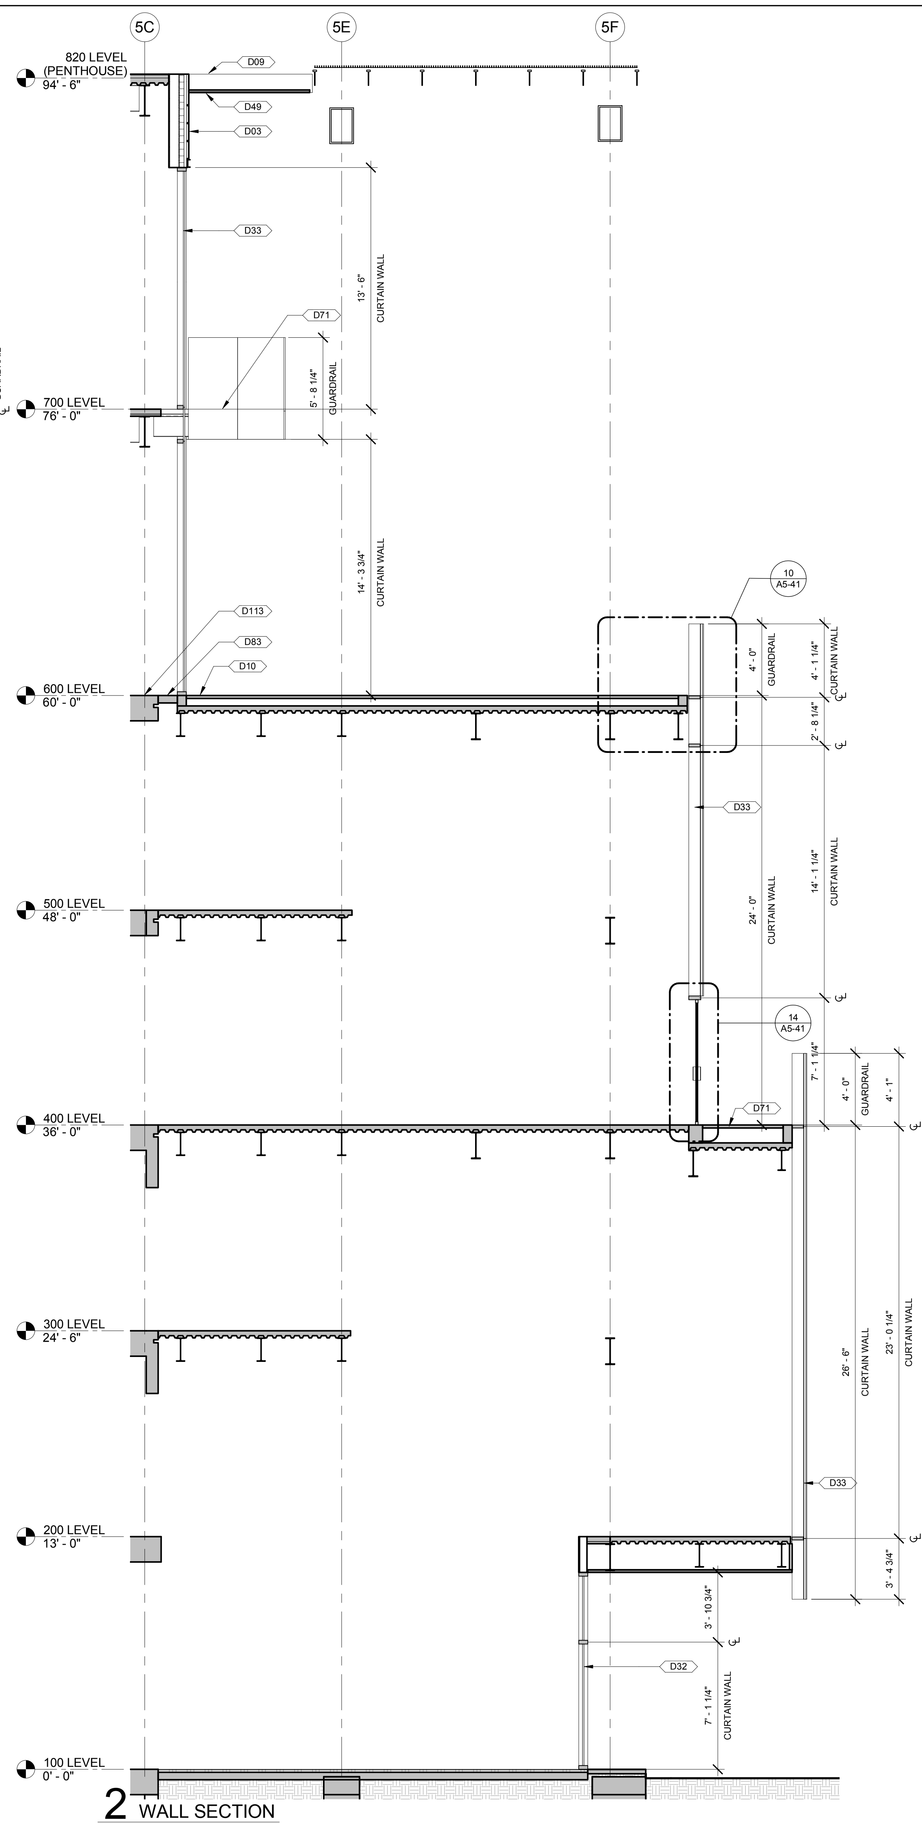

2 WALL SECTION
A5-2 1/4" = 1'-0"

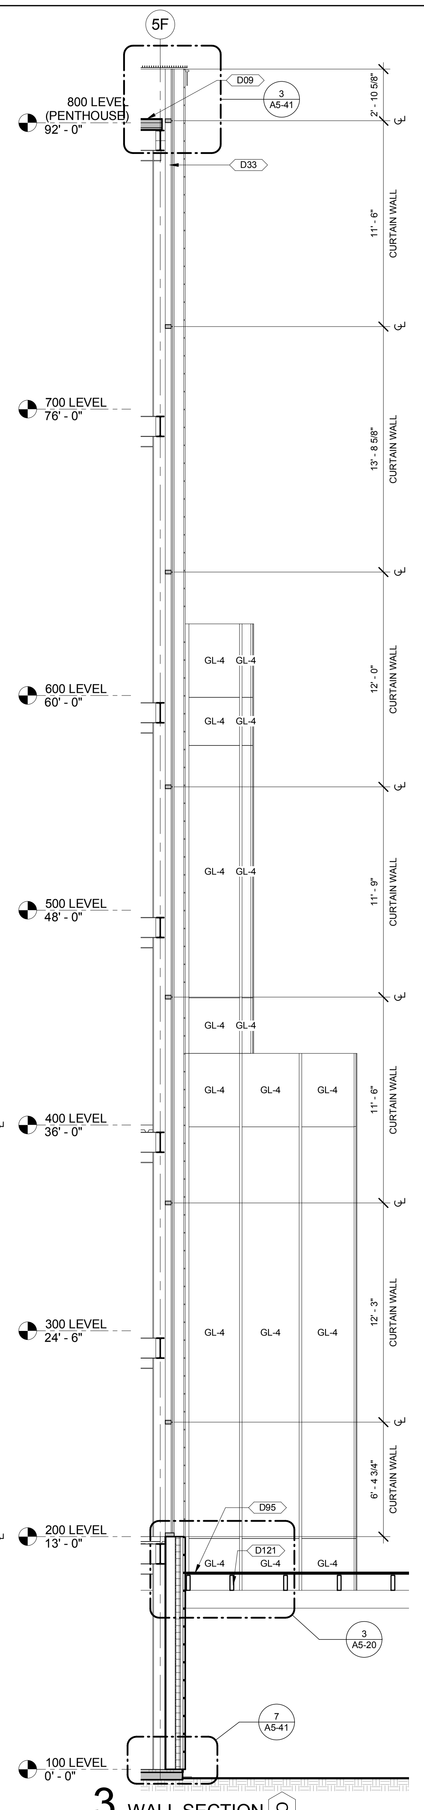

3 WALL SECTION
A5-2 1/4" = 1'-0"

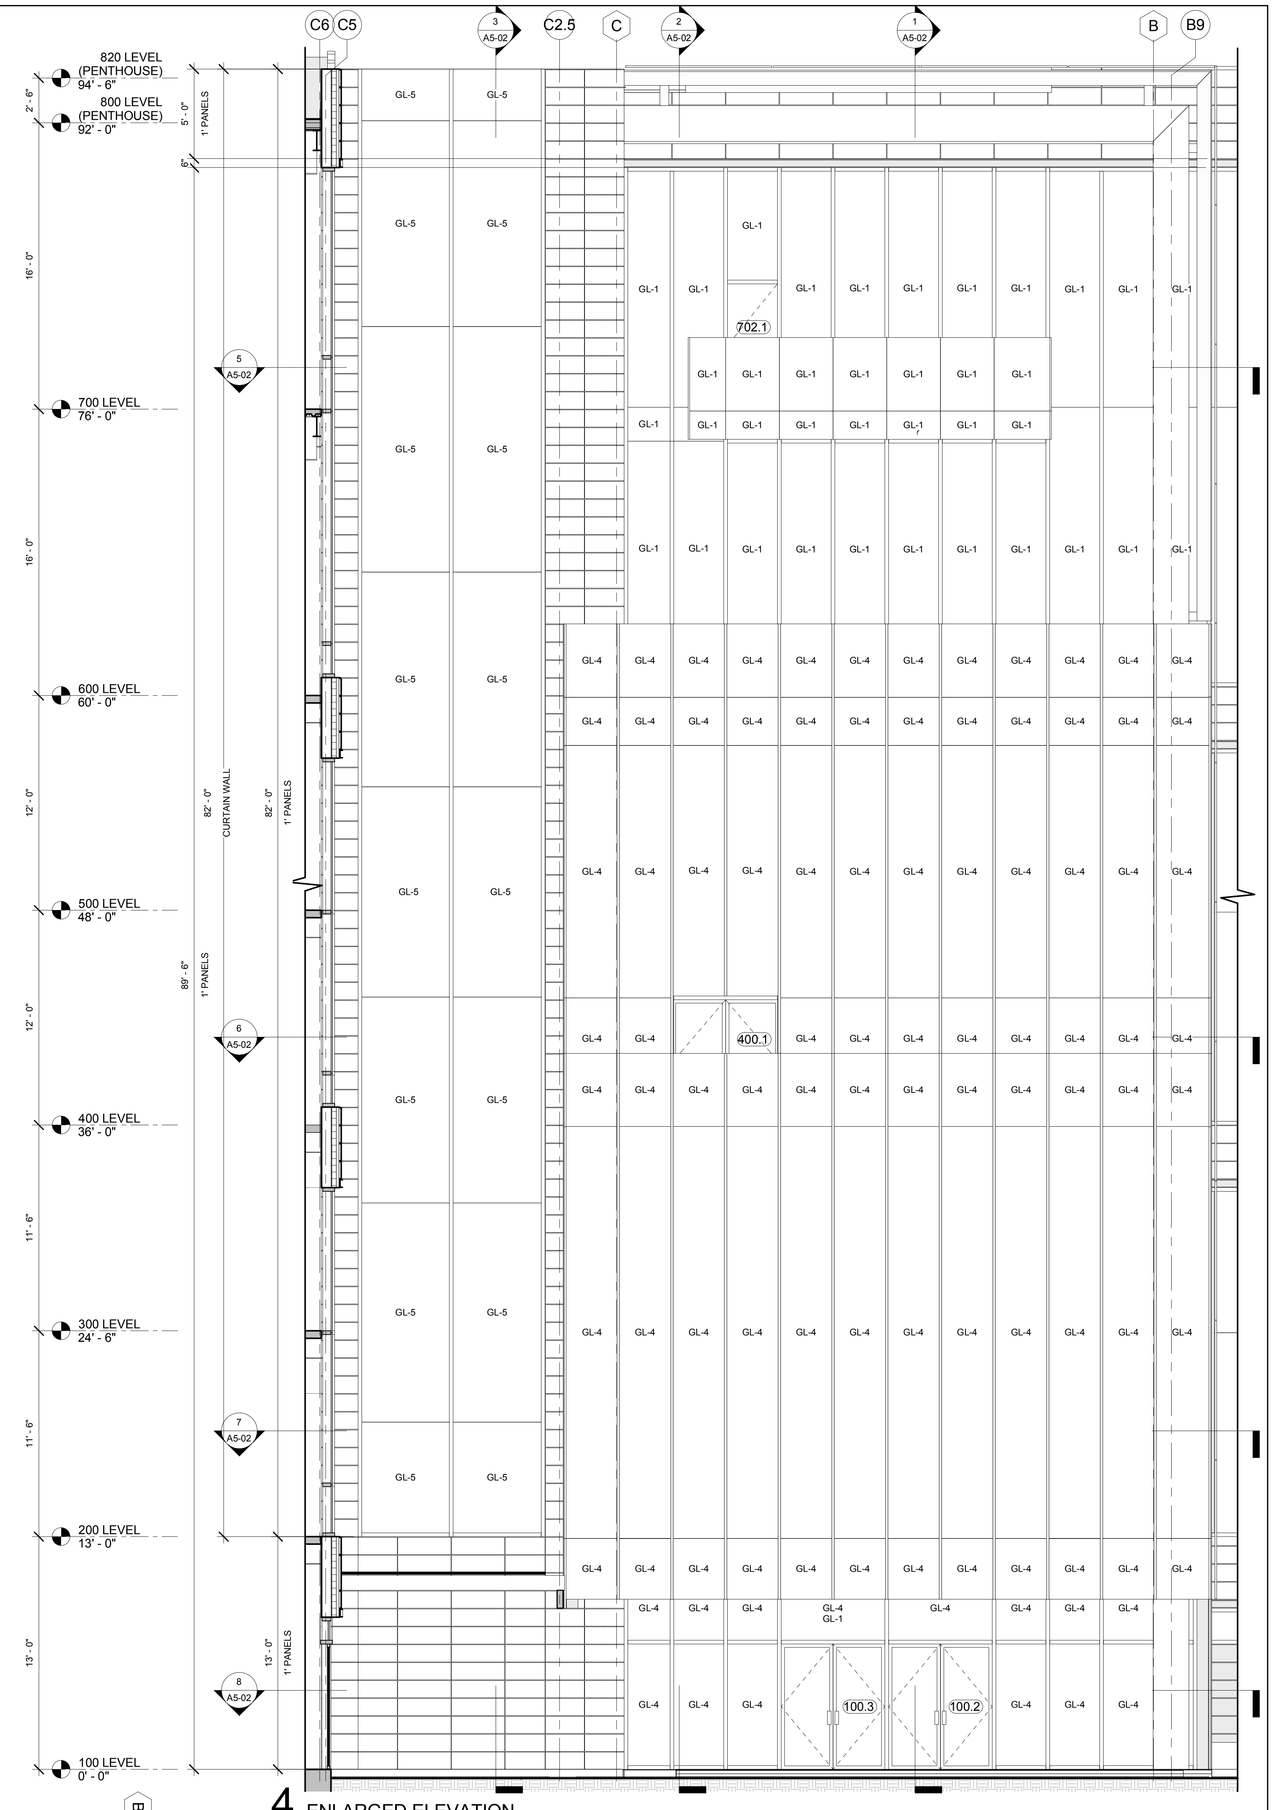

4 ENLARGED ELEVATION
A5-2 1/4" = 1'-0"

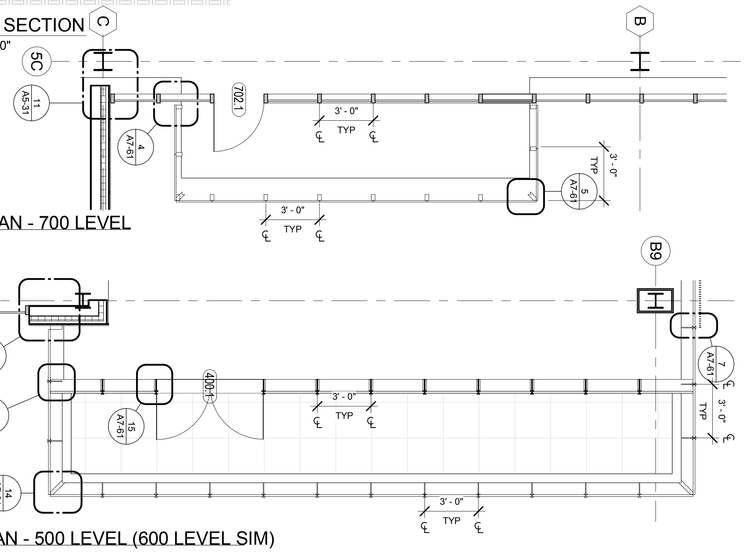

5 ENLARGED PLAN - 700 LEVEL
A5-2 1/4" = 1'-0"

6 ENLARGED PLAN - 500 LEVEL (600 LEVEL SIM)
A5-2 1/4" = 1'-0"

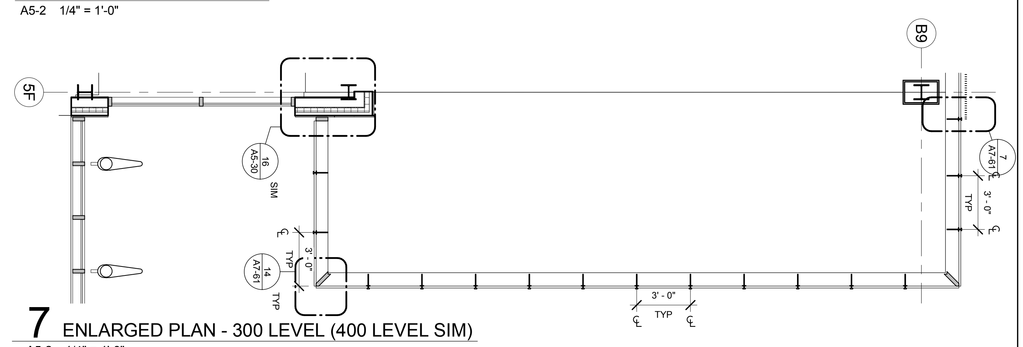

7 ENLARGED PLAN - 300 LEVEL (400 LEVEL SIM)
A5-2 1/4" = 1'-0"

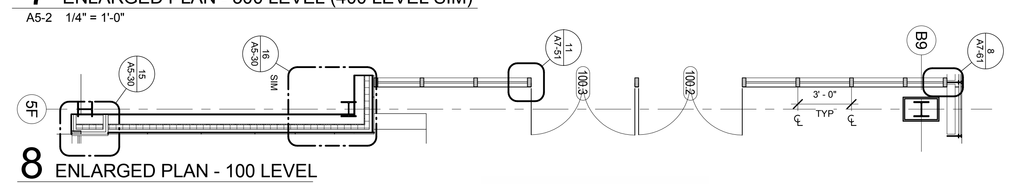

8 ENLARGED PLAN - 100 LEVEL
A5-2 1/4" = 1'-0"

KEYNOTE LEGEND	
D03	TERRA COTTA RAIN SCREEN SYSTEM
D09	ROOF DECK
D10	PLAZA DECK PAVER SYSTEM ON ADJUSTABLE PEDESTALS
D32	PREFINISHED ALUMINUM STOREFRONT
D33	PREFINISHED ALUMINUM CURTAIN WALL SYSTEM
D49	PREFINISHED FLUSH METAL SOFFIT PANEL
D51	STEEL FRAMING MEMBERS. SEE STRUCTURAL DRAWINGS.

KEYNOTE LEGEND	
D71	CONCRETE FLOOR SLAB ON METAL DECKING
D83	CONCRETE SLAB EXTENSION
D86	EXTRUDED ALUMINUM REVEAL CHANNEL
D95	GLASS AWNING CANOPY
D113	EXISTING CONCRETE SLAB SYSTEM
D121	PREFINISHED ALUMINUM OUTRIGGER
D147	FINISH CONCRETE SLAB

No.	Date	Issue
1	12.23.10	SD PRICING SET
2	01.18.11	100% SD SET
3	05.18.2011	LNO Meeting
4	09.15.2011	100% DD / PRICING

Holabird & Root / Holly & Smith LLC expressly disclaims any responsibility arising from any unauthorized use of these plans, drawings and notes. Any authorization must be in writing.

This drawing copy may have been reproduced at a size different than originally drawn. The Owner and Architect assume no responsibility for use of incorrect scale. Drawings are not to be scaled.

Not published - All rights reserved.

HOLABIRD & ROOT | HOLLY & SMITH LLC

140 South Dearborn Avenue
Suite 500
Chicago, IL 60660

312.357.1771 (tel)
312.357.1909 (fax)

www.holabird.com

2302 Magazine Street
New Orleans, LA 70130

985.345.5210 (tel)

www.hollyandsmith.com

Project Number	15248.00
Drawn	CLK
Checked	NDF
Proj. Arch./Eng.	Approver

LOYOLA UNIVERSITY NEW ORLEANS

MONROE HALL RENOVATION

Project Name

ENLARGED DRAWINGS-WEST

Sheet Name

Drawing No. **A5-2**