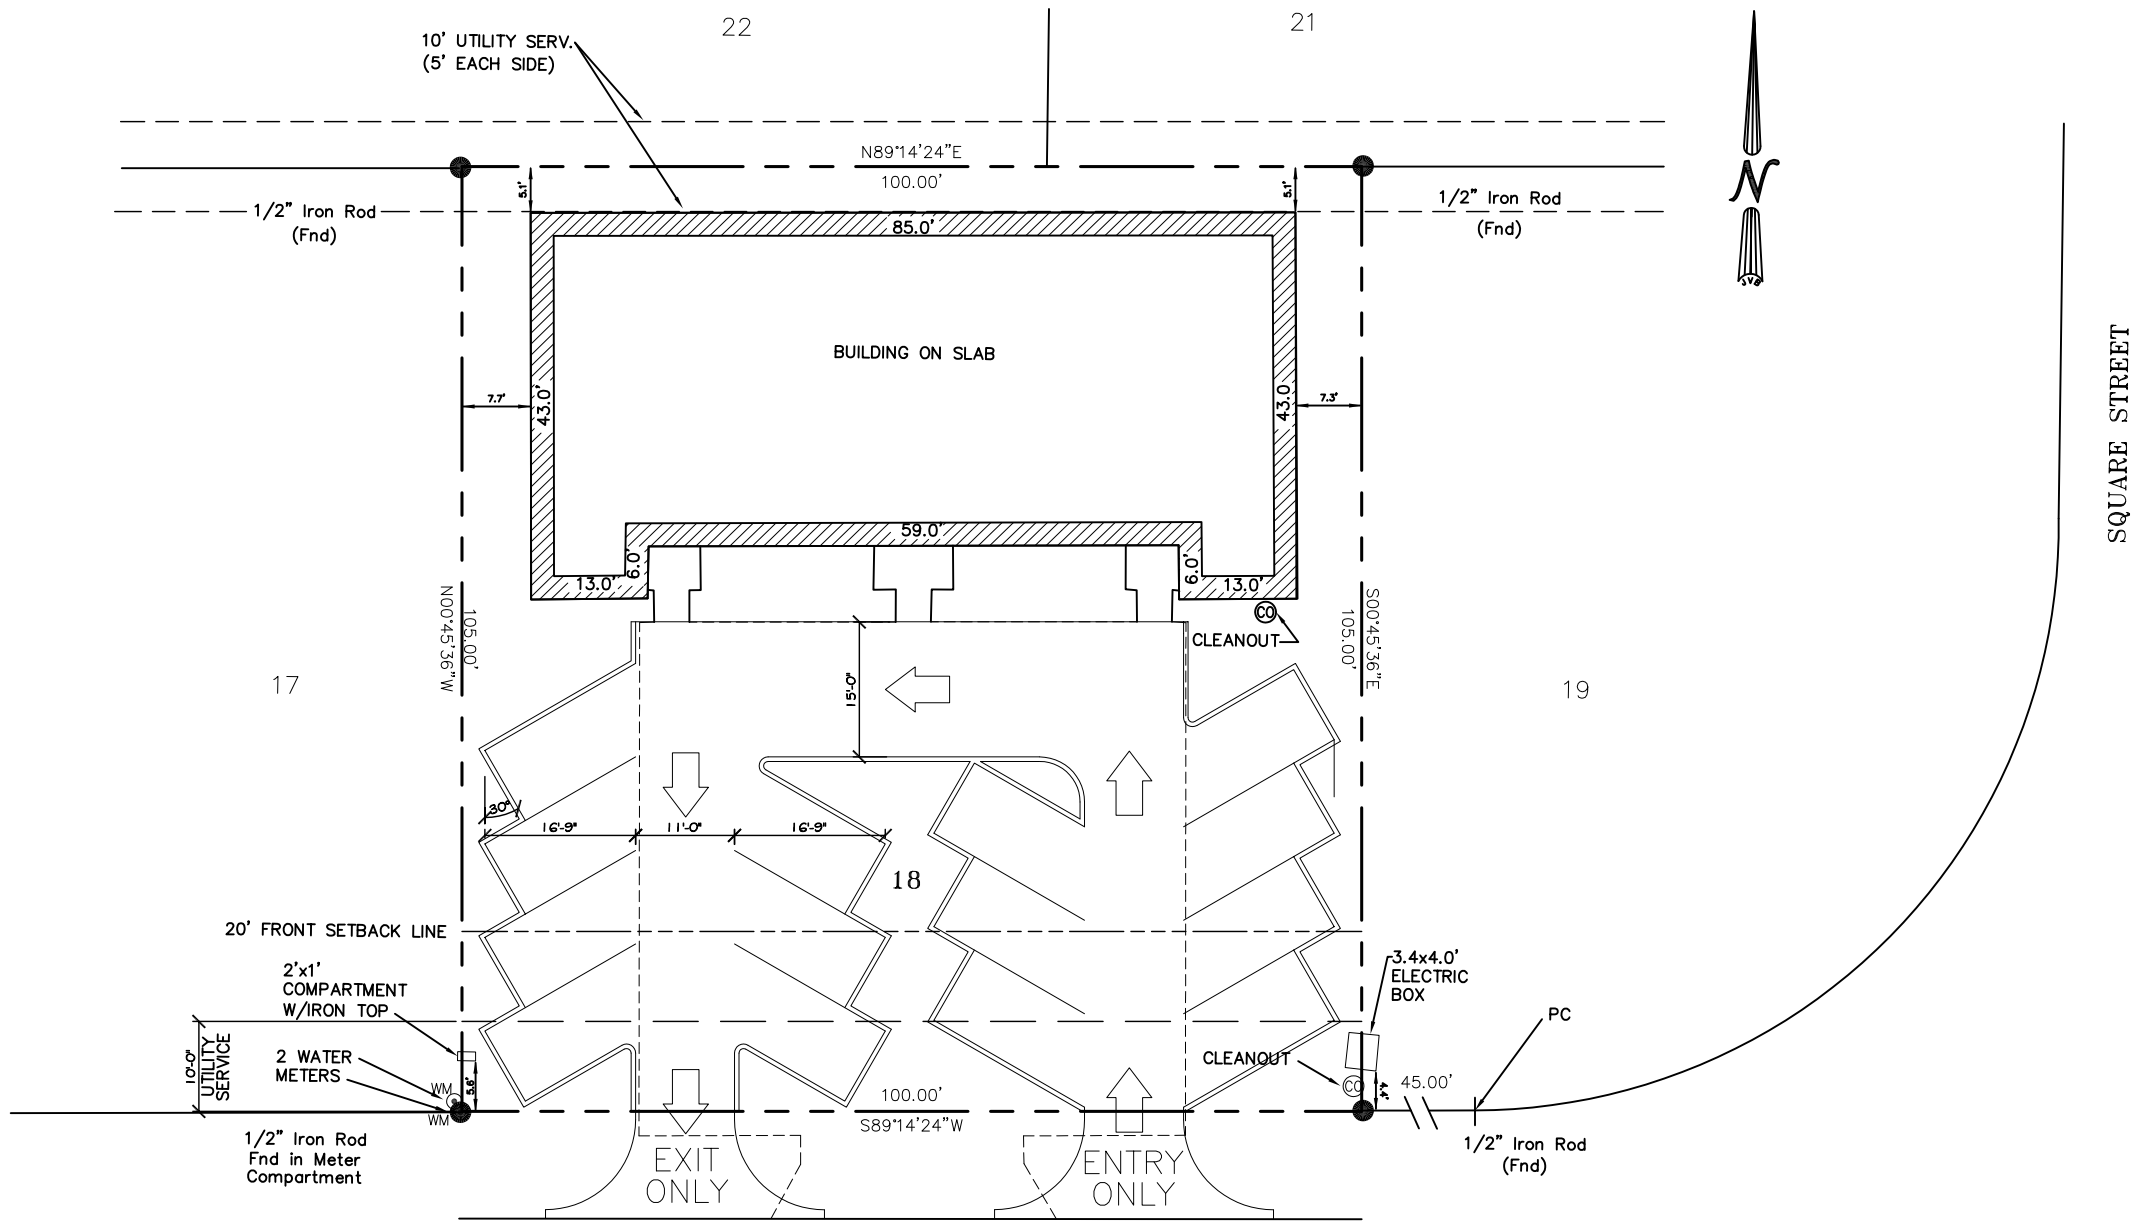

SITE PLAN
SCALE 1"= 10'

DAMMON
ENGINEERING, INC.

CHIEF ENGINEER
EMMETT
DAMMON, P.E.

CHIEF ARCHITECT
ROBERT
WILTSE

1095 FLORIDA AVENUE
SLIDELL, LA. 70458
OFFICE: 985-649-5832
FAX: 985-641-5950

WEBSITE:
WWW.DAMMONENGINEERING.COM

EMAIL:
DAMMONENG@BELLSOUTH.NET

ARCHITECTURE

ENGINEERING

STUDIES

PLANNING

INVESTIGATION

EXPERT WITNESS

HUNT
BUILDING
PARKING
LOT
PROPOSAL

COPY OF
SURVEY

REV:

SCALE AS NOTED

JOB#:

DATE: 05-19-10

SHEET

C-1

OF