FILE NAME: J:_Commercial\Cecil Boyd Growth\Drawings\Current Drawings\C101 - Site Plan.dwg PLOT DATE & TIME: Wednesday, December 14, 2022 10:14:49 AM

EAST WEST HALL

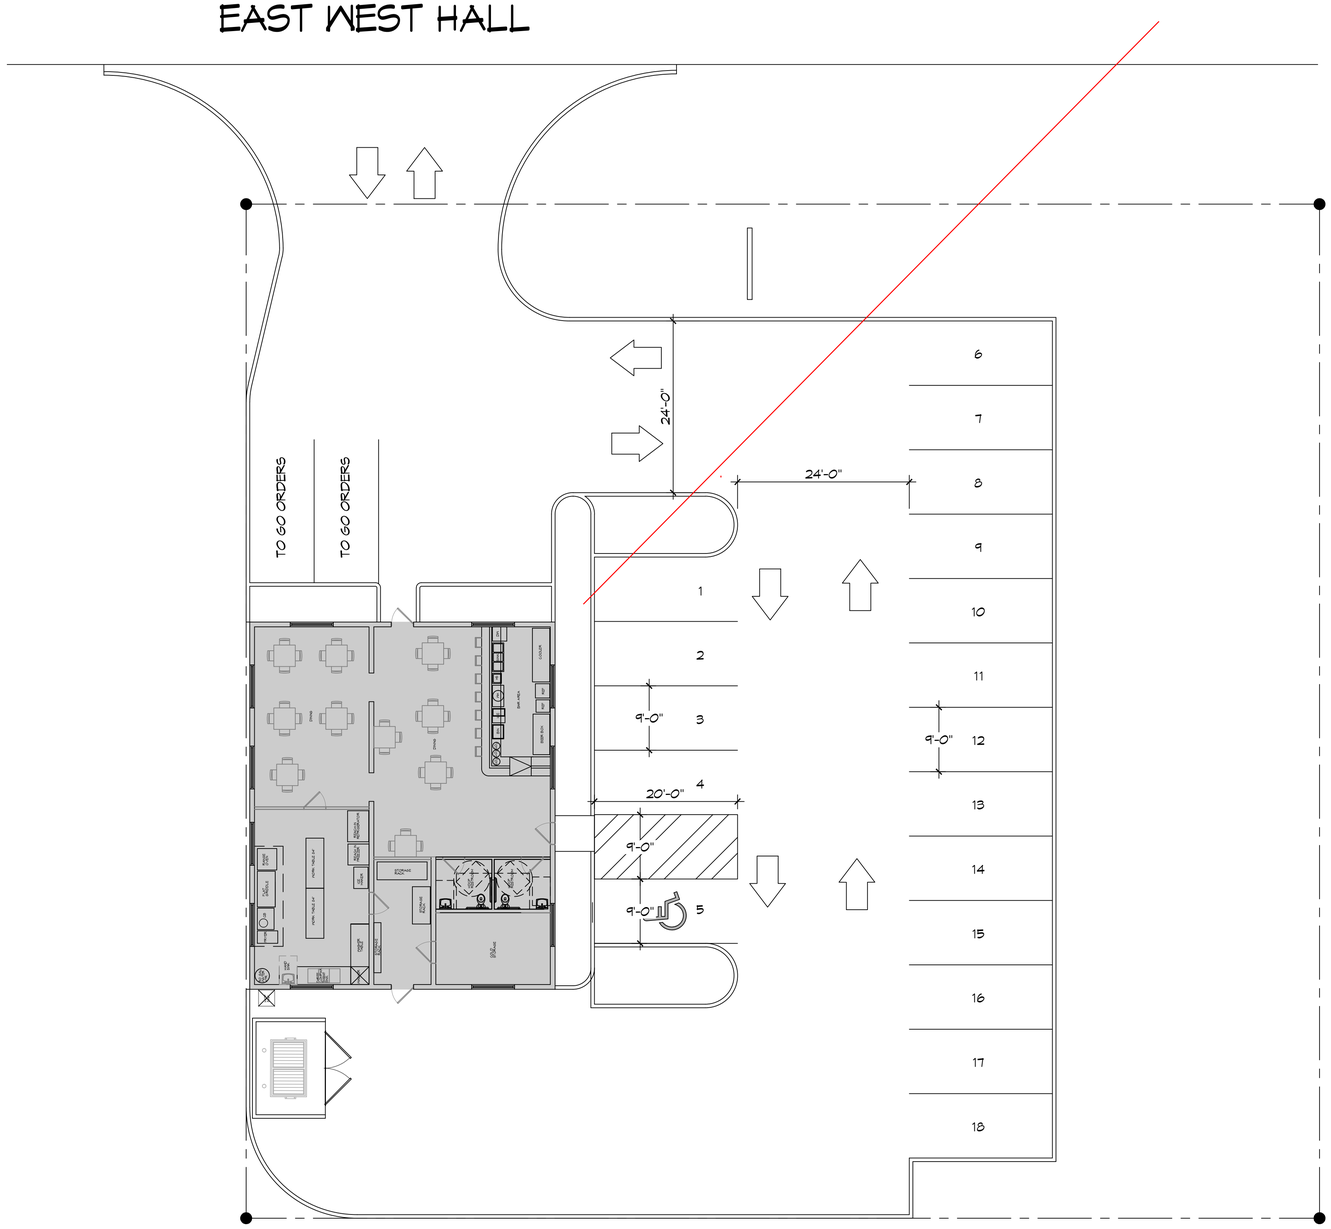

1 SITE PLAN

SCALE: 1" = 10'-0"

PARKING REQUIREMENTS

BUILDING = 2190 SQ. FT.

RESTAURANT 1 SPACE FOR EACH 150 SQ. FT. OF GROSS FLOOR AREA.
150 SQ. FT. / 2190 SQ. FT. = 14.6 PARKING SPACES

17 REGULAR PARKING SPACES PROVIDED
1 HANDICAP PARKING SPACES PROVIDED
TOTAL PARKING SPACES PROVIDED 18

TWO TO GO PARKING SPOTS

DAMMON ENGINEERING, INC.
LOUISIANA & MISSISSIPPI
www.dammonengineering.com
info@dammonengineering.com
PH: 985.649.5832
Chief Engineer: Brian Mistich, PE
554 Old Spanish Trail
Slidell, LA 70458

#	DESCRIPTION	REVISIONS	DATE

SEAL:

BUILDING LAYOUT
CECIL BOYD
153 EAST HALL
SLIDELL LA. 70459

DATE: 12-05-2022
JOB No:
DRAWN BY: CKD
CHECKED BY: JMS

The plans & drawings and specifications, designs and arrangements represented herein are the property of Dammon Engineering, and no part thereof shall be used, reproduced or transferred to other parties without the written consent of Dammon Engineering. Read contract with this drawing or specifications and contract documents before starting work. Do not scale drawings. Report errors and omissions to Dammon Engineering.

SHEET TITLE:
SITE PLAN

DRAWING NUMBER:
C101

SHEET No: 1 of 3