EAST WEST HALL

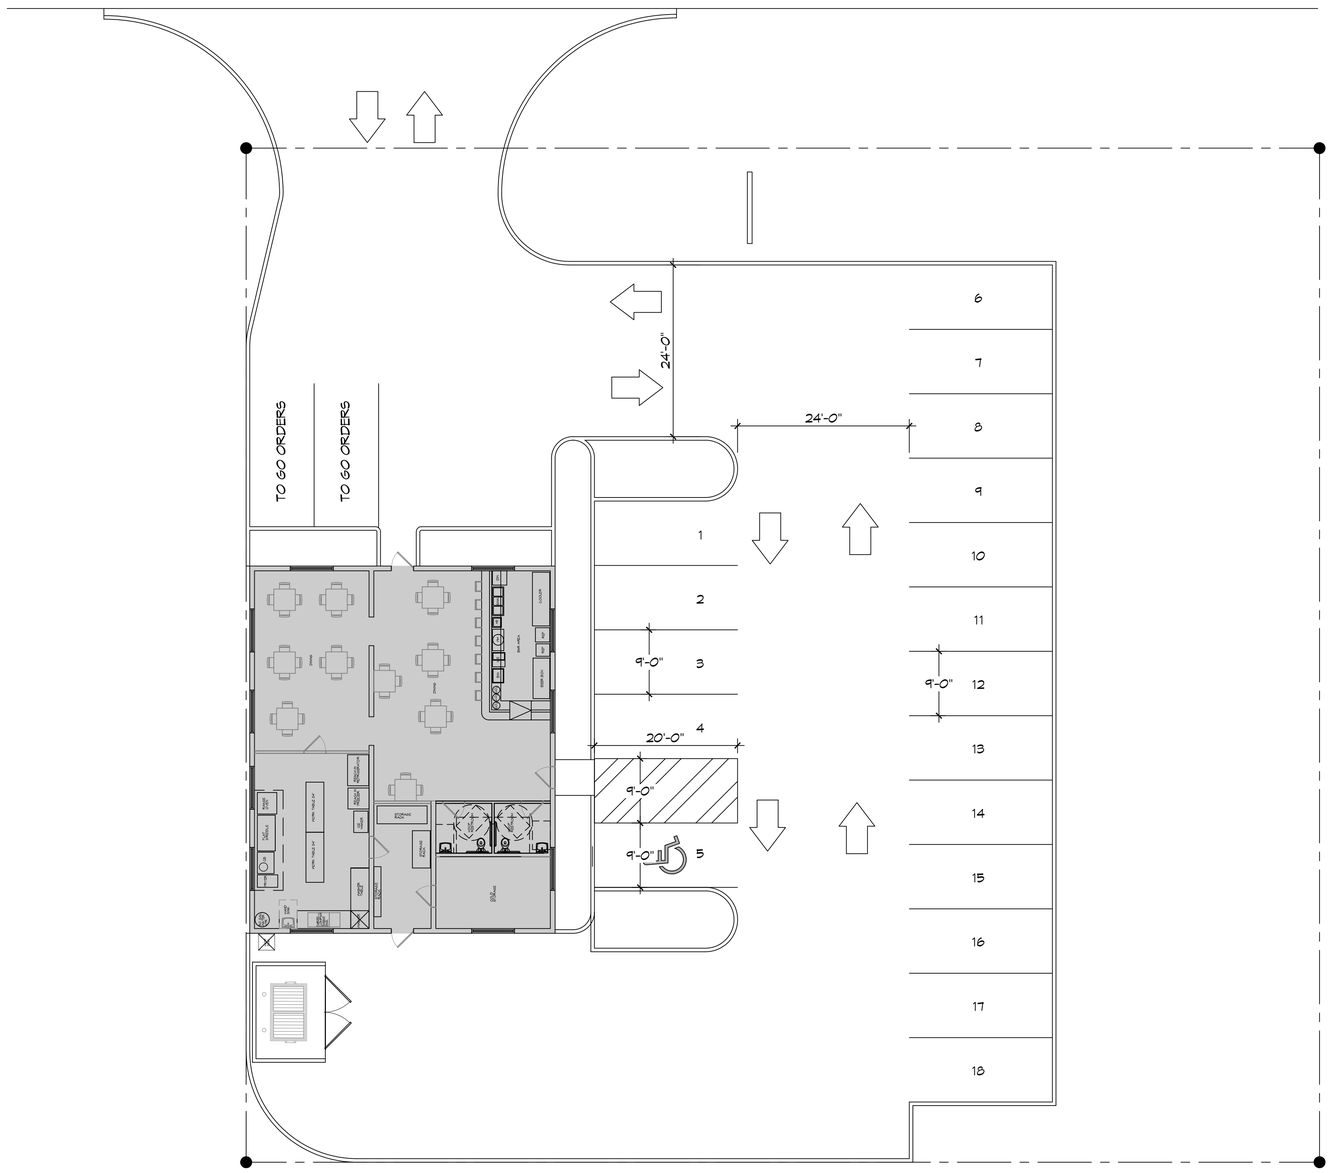

1 SITE PLAN

SCALE: 1" = 10'-0"

PARKING REQUIREMENTS

BUILDING = 2190 SQ. FT.

RESTAURANT 1 SPACE FOR EACH 150 SQ. FT. OF GROSS FLOOR AREA.
150 SQ. FT. / 2190 SQ. FT. = 14.6 PARKING SPACES

17 REGULAR PARKING SPACES PROVIDED
1 HANDICAP PARKING SPACES PROVIDED
TOTAL PARKING SPACES PROVIDED 18

TWO TO GO PARKING SPOTS

DAMMON ENGINEERING, INC.
LOUISIANA & MISSISSIPPI
www.dammonengineering.com
info@dammonengineering.com
PH: 985.649.5832
Chief Engineer: Brian Mistich, PE
554 Old Spanish Trail
Slidell, LA 70458

#	DESCRIPTION	DATE

REVISIONS

SEAL:

BUILDING LAYOUT

CECIL BOYD

153 EAST HALL
SLIDELL LA. 70459

DATE: 12-05-2022
CHECKED BY: JMS
JOB No:
DRAWN BY: CKD

These drawings and specifications, ideas and arrangements represented thereon are the property of Dammon Engineering, and no part thereof shall be used for any purpose other than the specified project without the written permission of Dammon Engineering. Read contract with this drawing or specifications and contract documents before starting work. Do not scale drawings. Report discrepancies to Dammon Engineering before proceeding with work.

SHEET TITLE:
SITE PLAN

DRAWING NUMBER:

C101

SHEET No: 1 of 3