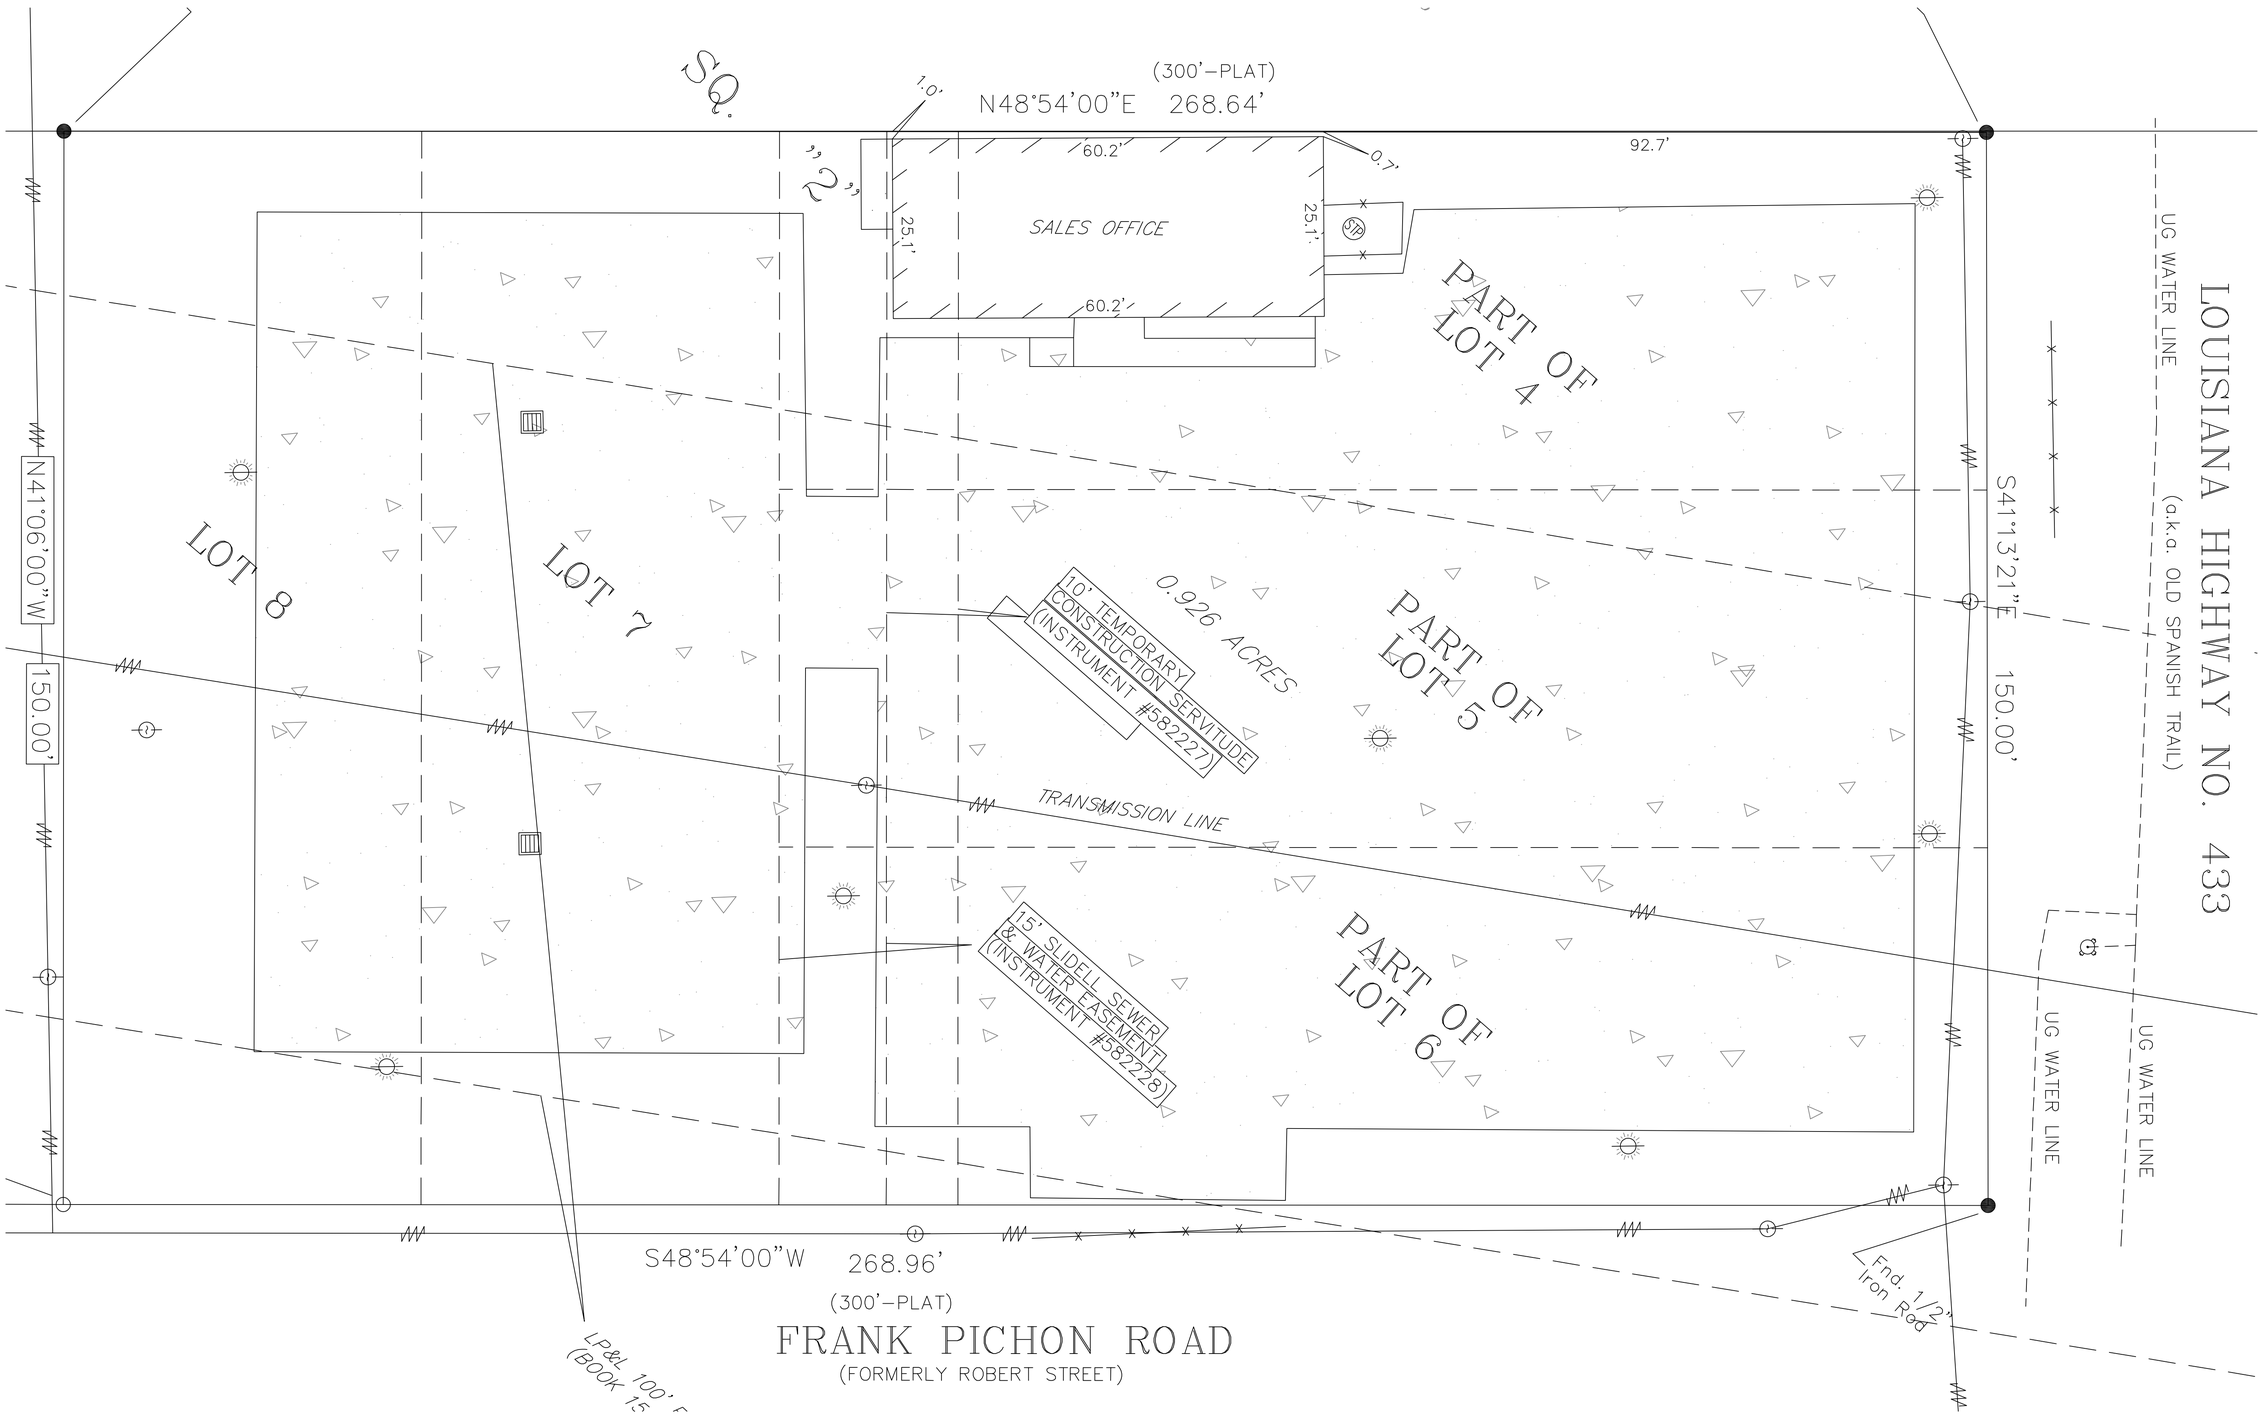

1 SITE PLAN
SCALE: 1" = 10'-0"

DAMMON ENGINEERING, INC.
LOUISIANA & MISSISSIPPI

www.dammonengineering.com
info@dammonengineering.com
PH: 985.649.5832

Chief Engineer: Brian Mistich, PE
354 Old Spanish Trail
Slidell, LA 70458

#	DESCRIPTION	DATE

REVISIONS

SEAL:

CHARGE PARK

ELECTRICAR PARK N EAT

FRANK PICHON ROAD
SLIDELL, LA. 70458

JOB No:	2100
DATE:	04-29-2021
DRAWN BY:	TNT
CHECKED BY:	JMS

This drawing is provided with Dammon Engineering, and is an instrument of service which shall remain the property of Dammon Engineering, and shall not be used for other projects, or extensions of this project except by agreement in writing and with appropriate compensation to Dammon Engineering. Reuse without written consent by Dammon Engineering, for other projects, or for other extensions of this project, shall be at the user's sole risk and without liability or legal exposure to Dammon Engineering.

SHEET TITLE:
SITE PLAN

DRAWING NUMBER:
C101

SHEET No: 3 of 1

FILE NAME: J:_Commercial\Charge Car Power Station\Drawings\Current Drawings\C101 - Site Plan.dwg PLOT DATE & TIME: Thursday, September 23, 2021 7:42:41 AM