PARKING

1 SPACE FOR EACH 300 SQUARE FEET OF GROSS FLOOR AREA.

SQUARE FOOT: 2317 S.F.
REQUIRED SPACES: 8
PROVIDED SPACES: 27

SITE LIGHTING

EXTERIOR LIGHTING SHALL BE SHADED OR INWARDLY DIRECTED IN SUCH A MANNER SO THAT NO DIRECT LIGHTING OR GLARE BE CAST BEYOND THE PROPERTY LINE. THE INTENSITY OF SUCH LIGHTING SHALL NOT EXCEED ONE FOOT CANDLE AS MEASURED AT THE ABUTTING PROPERTY LINE.

PLANING

LOT (__)
ZONED HC-2 HIGHWAY COMMERCIAL

FLOOD ZONE

ZONE "AE"

BUILDING ELEVATIONS

BASE FLOOD ELEVATION = 9.0'
FINISHED FLOOR ELEVATION = (__)

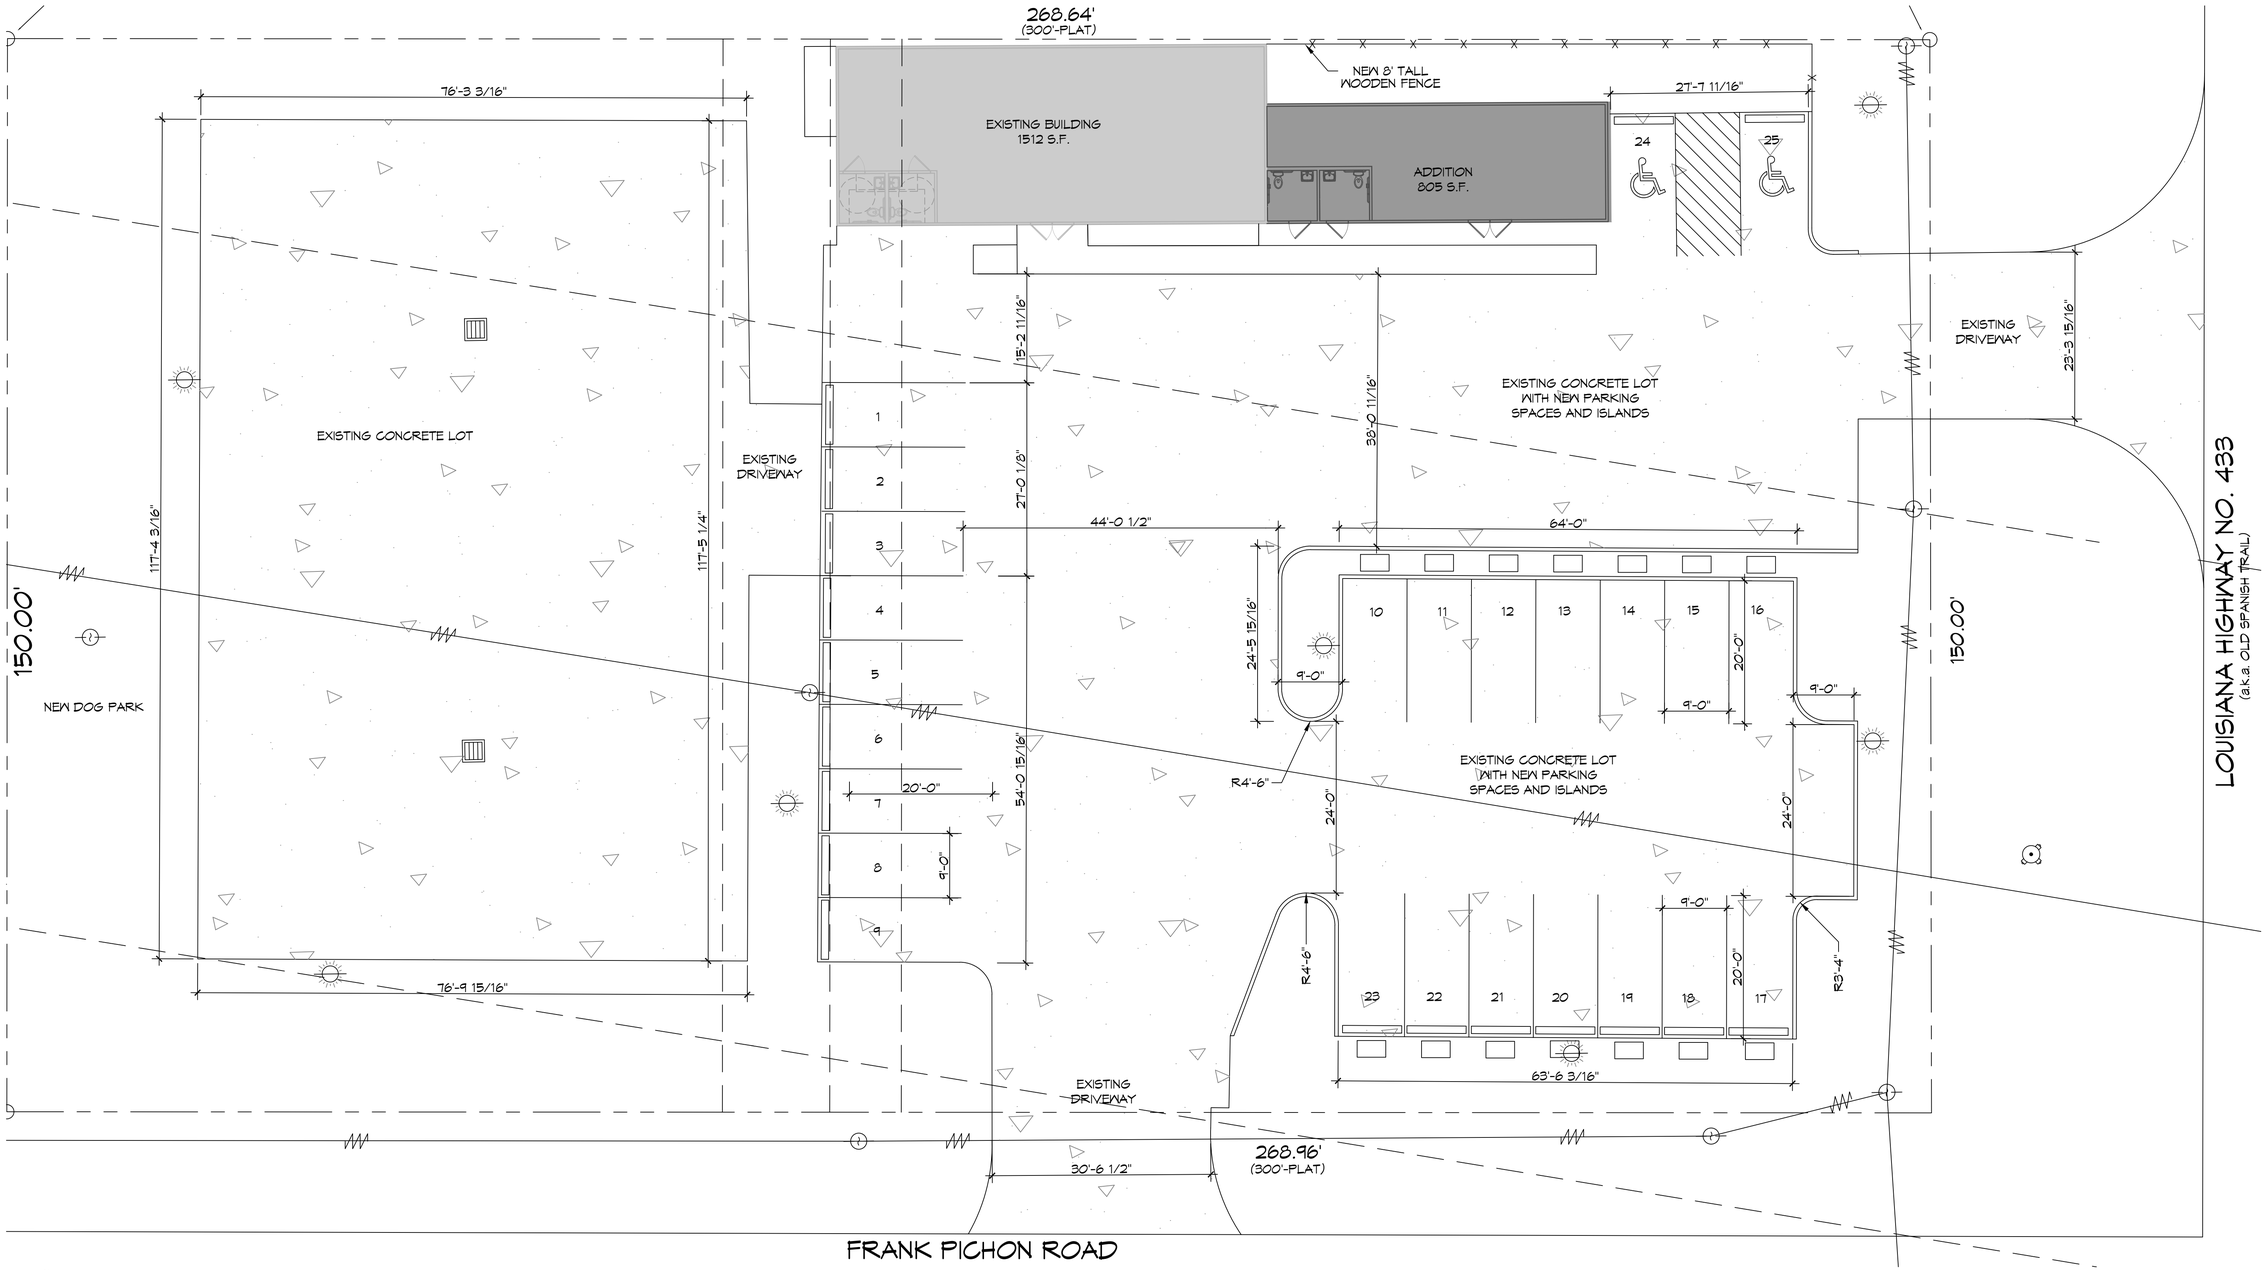

1 SITE PLAN
SCALE: 1" = 10'-0"

DAMMON ENGINEERING, INC.
LOUISIANA & MISSISSIPPI
www.dammonengineering.com
info@dammonengineering.com
PH: 985.649.5832
Chief Engineer: Brian Mistich, PE
554 Old Spanish Trail
Slidell, LA 70458

#	DESCRIPTION	DATE

REVISIONS

SEAL:

NEW POWER STATIONS
ELECTRIC VEHICLE CHARGING STATION
1394 OLD SPANISH TRAIL
SLIDELL, LOUISIANA 70458

JOB No: | DATE: 06-25-2021
DRAWN BY: TNT | CHECKED BY: JMS

These drawings and specifications, designs and arrangements represented thereon are the property of Dammon Engineering, Inc. and shall not be used in any way not in strict accordance with the property of Dammon Engineering, Inc. and shall not be used, other than specifically covered by a written agreement, for any other purpose than that specifically covered by a written agreement with Dammon Engineering, Inc. Reproduction of these drawings and specifications, in whole or in part, without the written consent of Dammon Engineering, Inc. is prohibited. Visual contact with these drawings and specifications shall constitute prima facie evidence of the acceptance of these restrictions.

SHEET TITLE:
SITE PLAN

DRAWING NUMBER:
C101

SHEET No: 3 of 9