PARKING

1 SPACE FOR EACH 300 SQUARE FEET OF GROSS FLOOR AREA.

SQUARE FOOT: 2314 S.F.
REQUIRED SPACES: 8
PROVIDED SPACES: 21

SITE LIGHTING

EXTERIOR LIGHTING SHALL BE SHADED OR INWARDLY DIRECTED IN SUCH A MANNER SO THAT NO DIRECT LIGHTING OR GLARE BE CAST BEYOND THE PROPERTY LINE. THE INTENSITY OF SUCH LIGHTING SHALL NOT EXCEED ONE FOOT CANDLE AS MEASURED AT THE ABUTTING PROPERTY LINE.

PLANING

LOT (__)
ZONED HC-2 HIGHWAY COMMERCIAL

FLOOD ZONE

ZONE "AE"

BUILDING ELEVATIONS

BASE FLOOD ELEVATION = 9.0'
FINISHED FLOOR ELEVATION = (__)

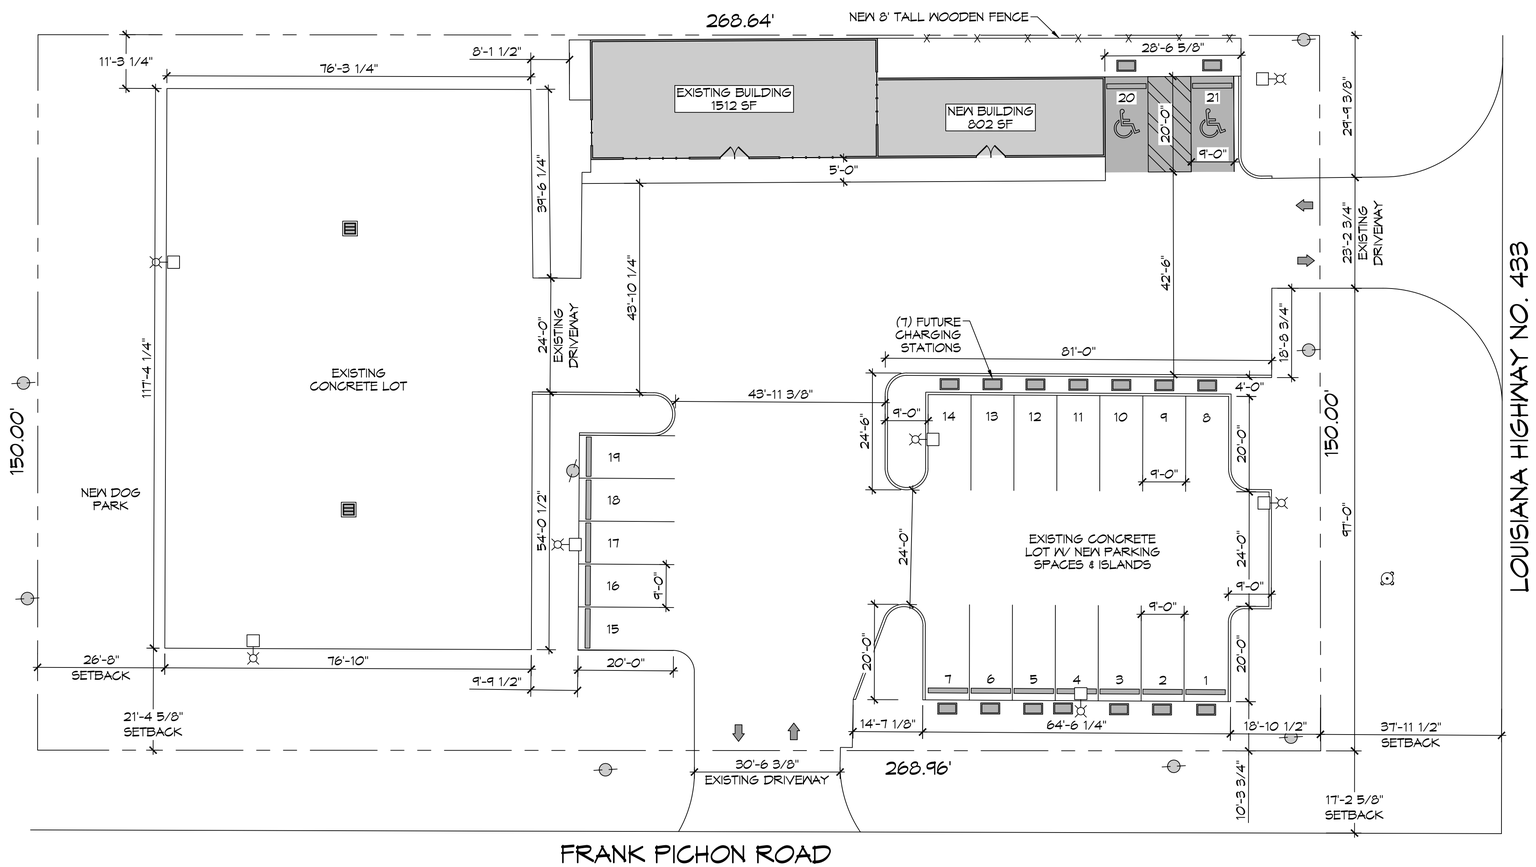

1 SITE PLAN
SCALE: 1" = 15'-0"

DAMMON ENGINEERING, INC.
LOUISIANA & MISSISSIPPI
www.dammonengineering.com
info@dammonengineering.com
PH: 985.649.5832
Chief Engineer: Brian Mistich, PE
554 Old Spanish Trail
Slidell, LA 70458

REVISIONS

#	DESCRIPTION	DATE

SEAL:

NEW POWER STATIONS

ELECTRIC VEHICLE CHARGING STATION

1395 OLD SPANISH TRAIL
SLIDELL, LOUISIANA 70458

JOB No: TNT
DATE: 10-20-2022
DRAWN BY: CHECKED BY: JMS

The general arrangement and details, data and information represented thereon are the property of Dammon Engineering, Inc. and are to be used only for this project and are not to be loaned, copied or used for any purpose whatsoever without the written permission of Dammon Engineering, Inc. and shall be returned upon request. Contractor shall verify all dimensions before proceeding with work. Do not scale drawings. Report any discrepancies to Dammon Engineering. Drawings and specifications are to be used for construction only when bearing the seal and signature of a registered professional engineer.

SHEET TITLE:
SITE PLAN

DRAWING NUMBER:
C101

SHEET No: 3 of 9