PARKING

1 SPACE FOR EACH 300 SQUARE FEET OF GROSS FLOOR AREA.

SQUARE FOOT: 2314 S.F.
REQUIRED SPACES: 8
PROVIDED SPACES: 21

SITE LIGHTING

EXTERIOR LIGHTING SHALL BE SHADED OR INWARDLY DIRECTED IN SUCH A MANNER SO THAT NO DIRECT LIGHTING OR GLARE BE CAST BEYOND THE PROPERTY LINE. THE INTENSITY OF SUCH LIGHTING SHALL NOT EXCEED ONE FOOT CANDLE AS MEASURED AT THE ABUTTING PROPERTY LINE.

PLANING

LOT (__)
ZONED HC-2 HIGHWAY COMMERCIAL

FLOOD ZONE

ZONE "AE"

BUILDING ELEVATIONS

BASE FLOOD ELEVATION = 9.0'
FINISHED FLOOR ELEVATION = (__)

LEGEND

- EXISTING PARKING LIGHT
- NEW CLASS "A" TREE
- NEW/FUTURE ELECTRIC VEHICLE CHARGING STATION
- EXISTING POWER POLE

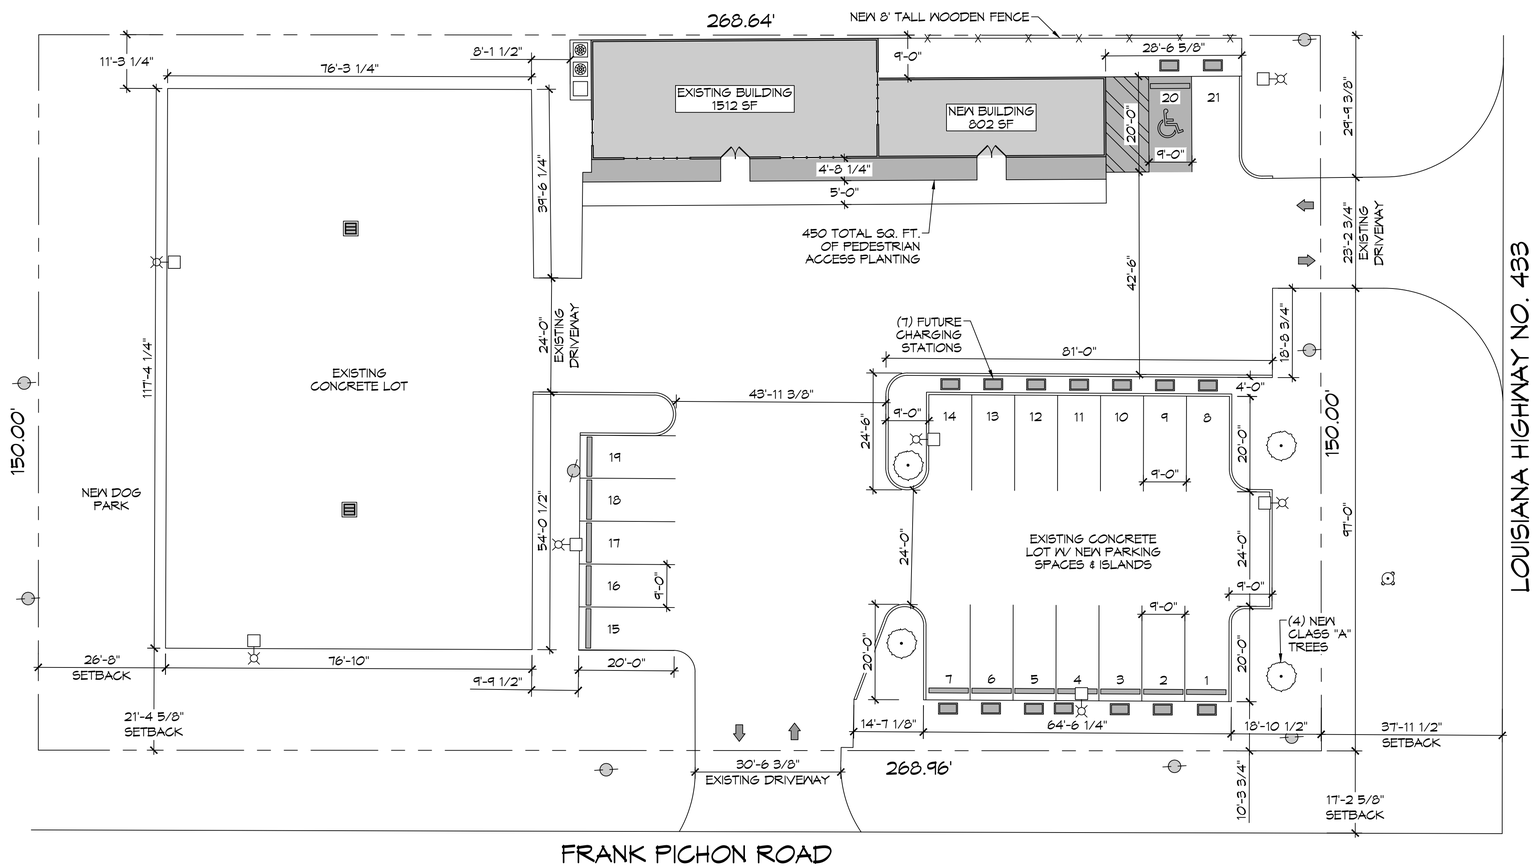

1 SITE PLAN
SCALE: 1" = 15'-0"

DAMMON ENGINEERING, INC.
LOUISIANA & MISSISSIPPI
www.dammonengineering.com
info@dammonengineering.com
PH: 985.649.5832
Chief Engineer: Brian Mistich, PE
554 Old Spanish Trail
Slidell, LA 70458

REVISIONS

#	DESCRIPTION	DATE

SEAL:

NEW POWER STATIONS

ELECTRIC VEHICLE CHARGING STATION

1395 OLD SPANISH TRAIL
SLIDELL, LOUISIANA 70458

JOB No:
DRAWN BY: TNT
DATE: 10-24-2022
CHECKED BY: JMS

The general drawings and specifications, plans and all other expressions (documents) furnished by Dammon Engineering, Inc. (DEI) are instruments of service and are the property of Dammon Engineering, Inc. (DEI) whether the project for which they are made is executed or not. The property in dispute is the property of Dammon Engineering, Inc. (DEI) and shall be returned upon the completion of the project. The reproduction, publication or use by others of any of the designs, drawings or specifications shall constitute an infringement of copyright in favor of Dammon Engineering, Inc. (DEI). Ownership of the designs, drawings or specifications shall continue in Dammon Engineering, Inc. (DEI).

SHEET TITLE:
SITE PLAN

DRAWING NUMBER:
C101

SHEET No: 3 of 9