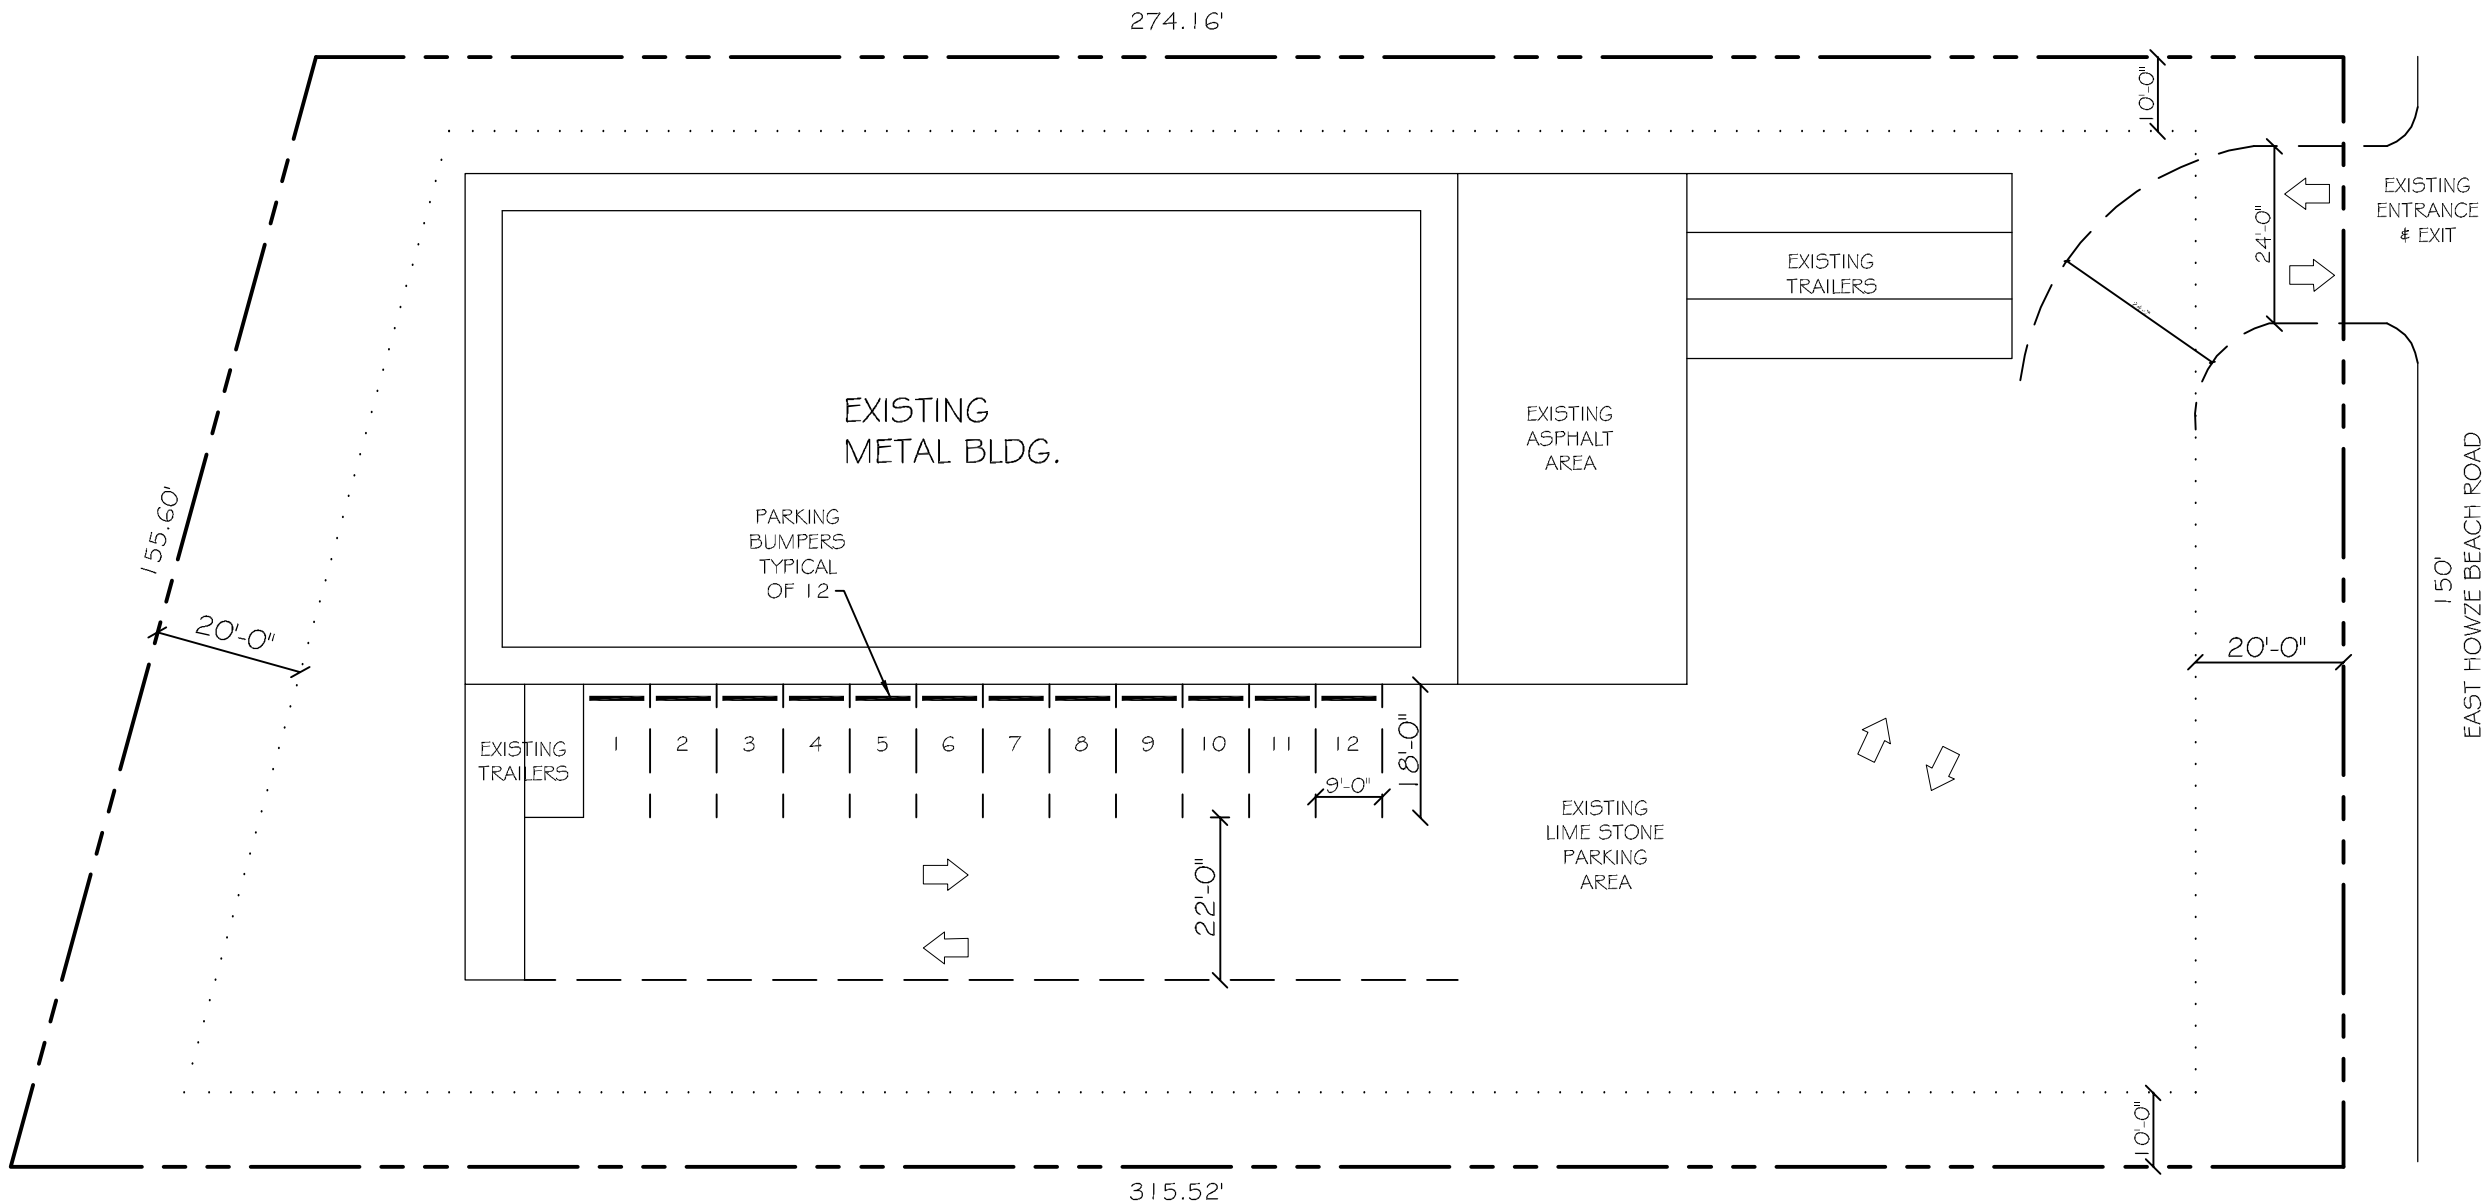

SITE LEGEND

- PROPERTY LINE
- LANDSCAPE BUFFER
- TRAFFIC ARROW

PARKING LAYOUT PLAN

SCALE: 1" = 30'

DAMMON ENGINEERING INC
Architects & Engineers
dammoneng@bellsouth.net
PHONE: 985-649-9532
FAX: 985-641-5550
CHIEF ENGINEER: EMMETT DAMMON, P.E.
CHIEF ARCHITECT: ROBERT WILTSE
934 OLD SPANISH TRAIL
SLIDELL, LA 70458

LOUISIANA FIREWORKS OUTLET

EAST HOWZE BEACH ROAD
SLIDELL LA
70458

JOB No:	DATE: 09-21-2012
DRAWN BY: CKD	CHECKED BY: CKD

#	DESCRIPTION	REVISIONS	DATE

PARKING PLAN

SHEET No: 1 OF 1

C-1