FILE NAME: J:\... Comments\Main Street Slidell\Current Drawings\C101 - Site Plan.dwg PLOT DATE & TIME: Wednesday, June 12, 2024 7:34:48 AM

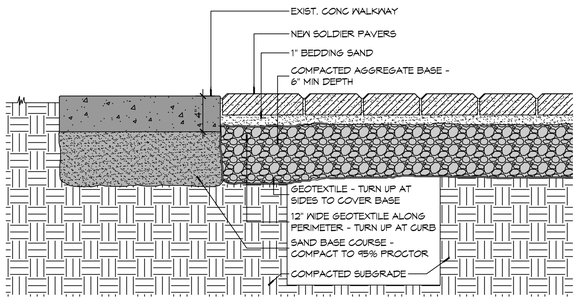

2 WALKWAY DETAIL
SCALE: 1 1/2"=1'

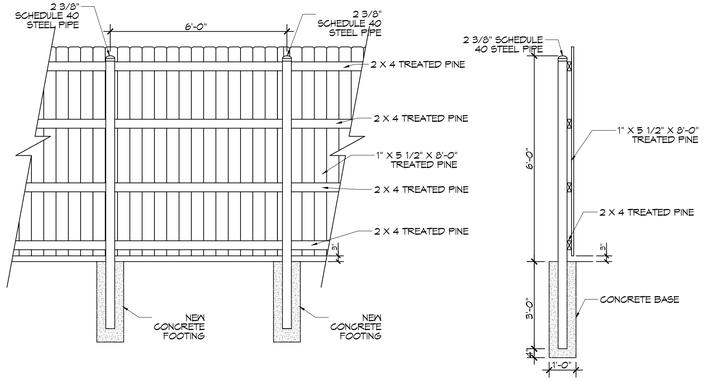

3 SIX FOOT FENCE DETAIL
SCALE: 1 1/2"=1'

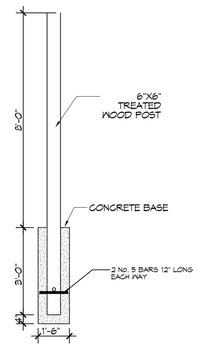

4 TWELVE FOOT LIGHT POLE
SCALE: 1 1/2"=1'

GENERAL NOTES

1. SIDEWALK RADII DIMENSIONS ARE TO SIDEWALK CENTERLINE UNLESS NOTED OTHERWISE.
2. CENTER POINT FOR RADII ARE IDENTIFIED AS WORKPOINT (WP).
3. MAXIMUM SIDEWALK INCLINE SHALL NOT EXCEED 5%.
4. WHERE CROSS SLOPE OCCURS, SLOPE SHALL NOT EXCEED 5% AND SLOPE IN THE DIRECTION OF ROBERT STREET.
5. SLOPE PROFILE OF NEW SIDEWALK SHALL CONFORM TO EXIST ADJACENT GRADE ELEVATIONS AT ENDS OF FORMS PROVIDED THAT SLOPE CONFORMS TO NOTE 3.
6. CONTRACTOR SHALL FIELD VERIFY EXISTING LANDMARKS, LOCATIONS, CONDITIONS PRIOR TO CONSTRUCTION AND NOTIFY ARCHITECT WHERE ANY DISCREPANCIES WITH CONSTRUCTION OCCUR.
7. ALL DIMENSIONS ARE ±.

BRICK COUNT

4"X8" ENGRAVED TILE BRICKS - 2,804 ±

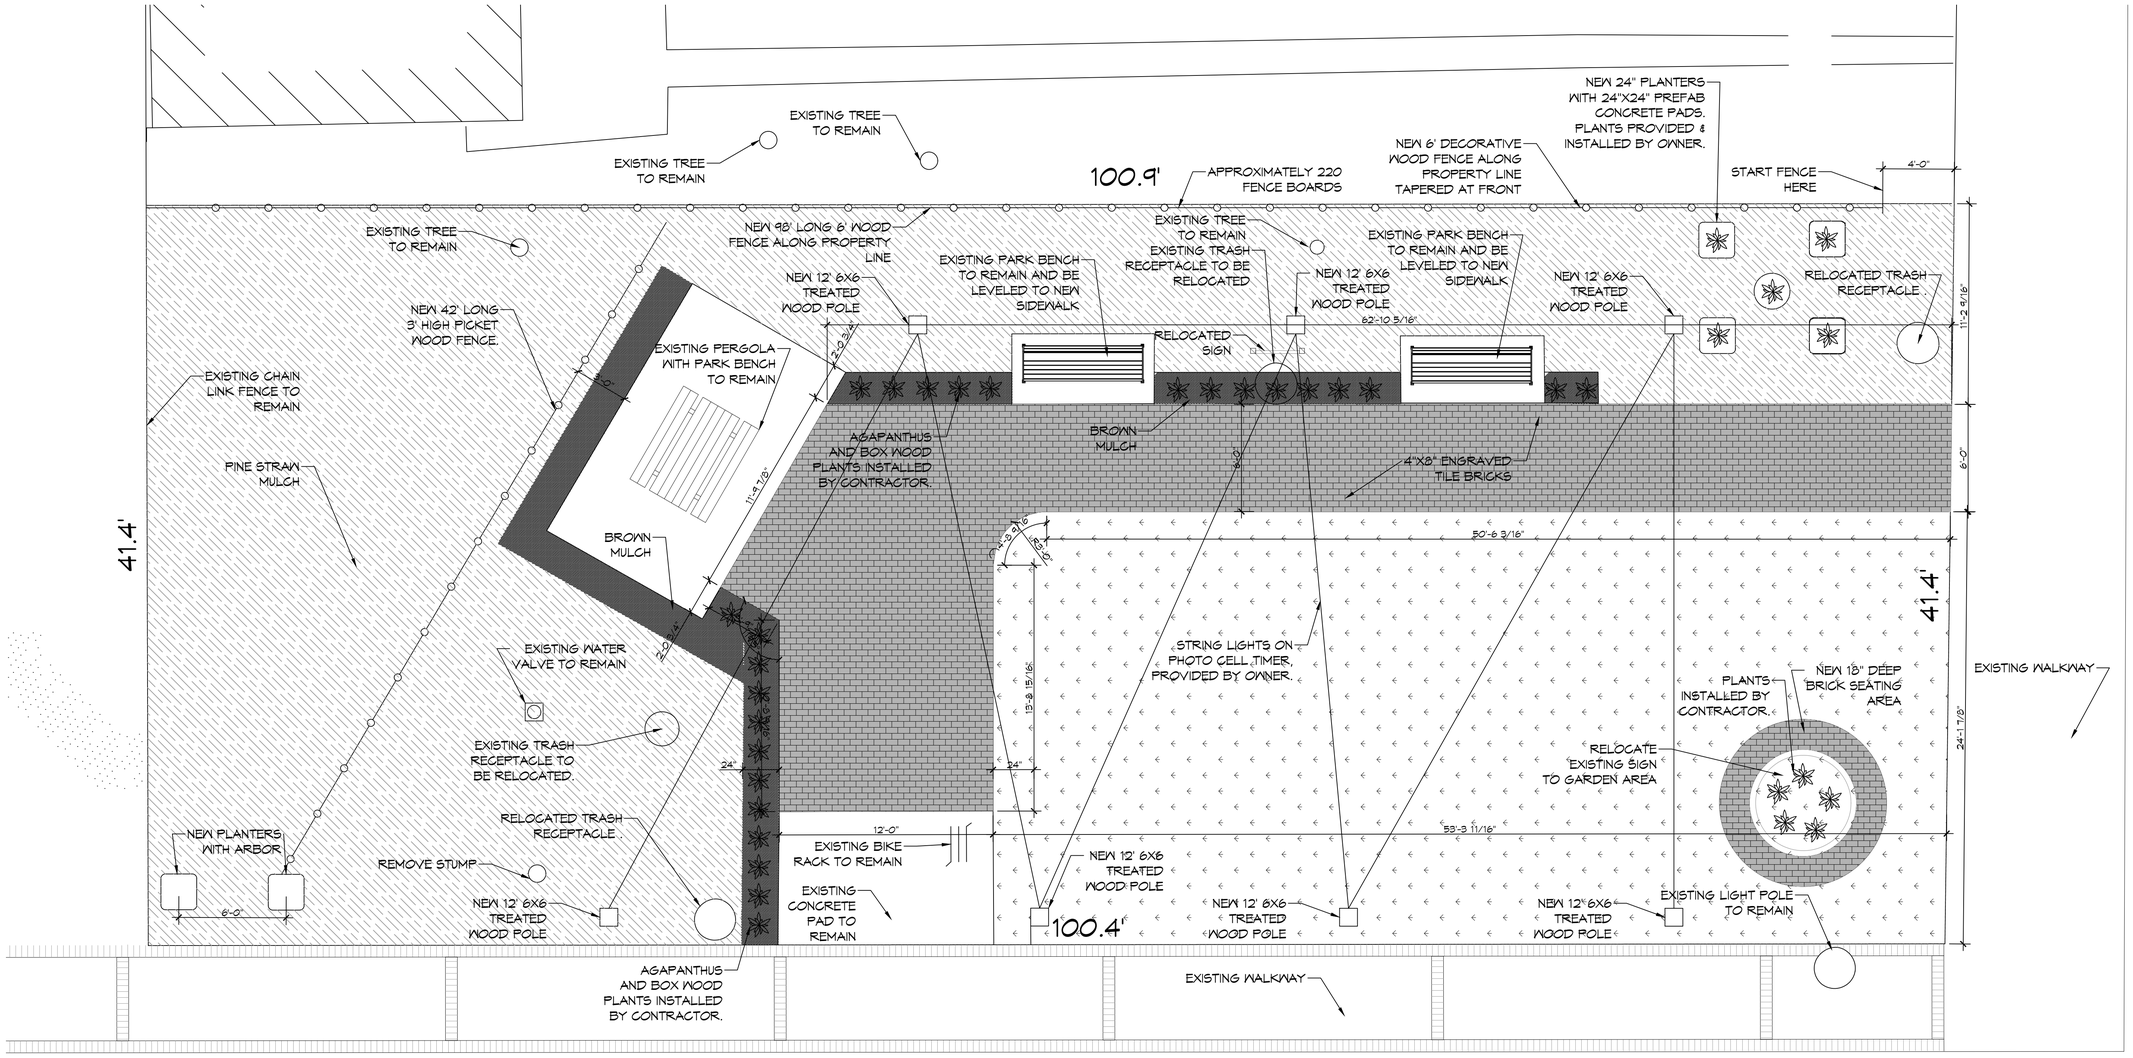

1 SITE PLAN
SCALE: 1/4"=1'

N

DAMMON ENGINEERING, INC.
LOUISIANA & MISSISSIPPI
www.dammonengineering.com
info@dammonengineering.com
PH: 985.649.5832
Chief Engineer: Brian Mistich, PE
554 Highway 190 East
Slidell, LA 70458

REVISIONS

#	DESCRIPTION	DATE

SEAL:

PARK IMPROVEMENT
MAIN STREET
SLIDELL
2302 CAREY ST.
SLIDELL, LA. 70458

JOB No: 2024 | DATE: 06-12-2024
DRAWN BY: CJC | CHECKED BY: CJC

All plans, concepts, designs, drawings, specifications, and computer files prepared by the engineer are instruments of service and shall remain the property of Dammon Engineering, Inc. and are protected under the Louisiana Architectural Practice Act. Reuse of these documents in whole or in part for any purpose without the written consent of Dammon Engineering, Inc. is prohibited and any unauthorized use is at the user's sole risk and without liability to Dammon Engineering, Inc.

SHEET TITLE:
PARK IMPROVEMENTS

DRAWING NUMBER:
C100

SHEET No: 1 of 1