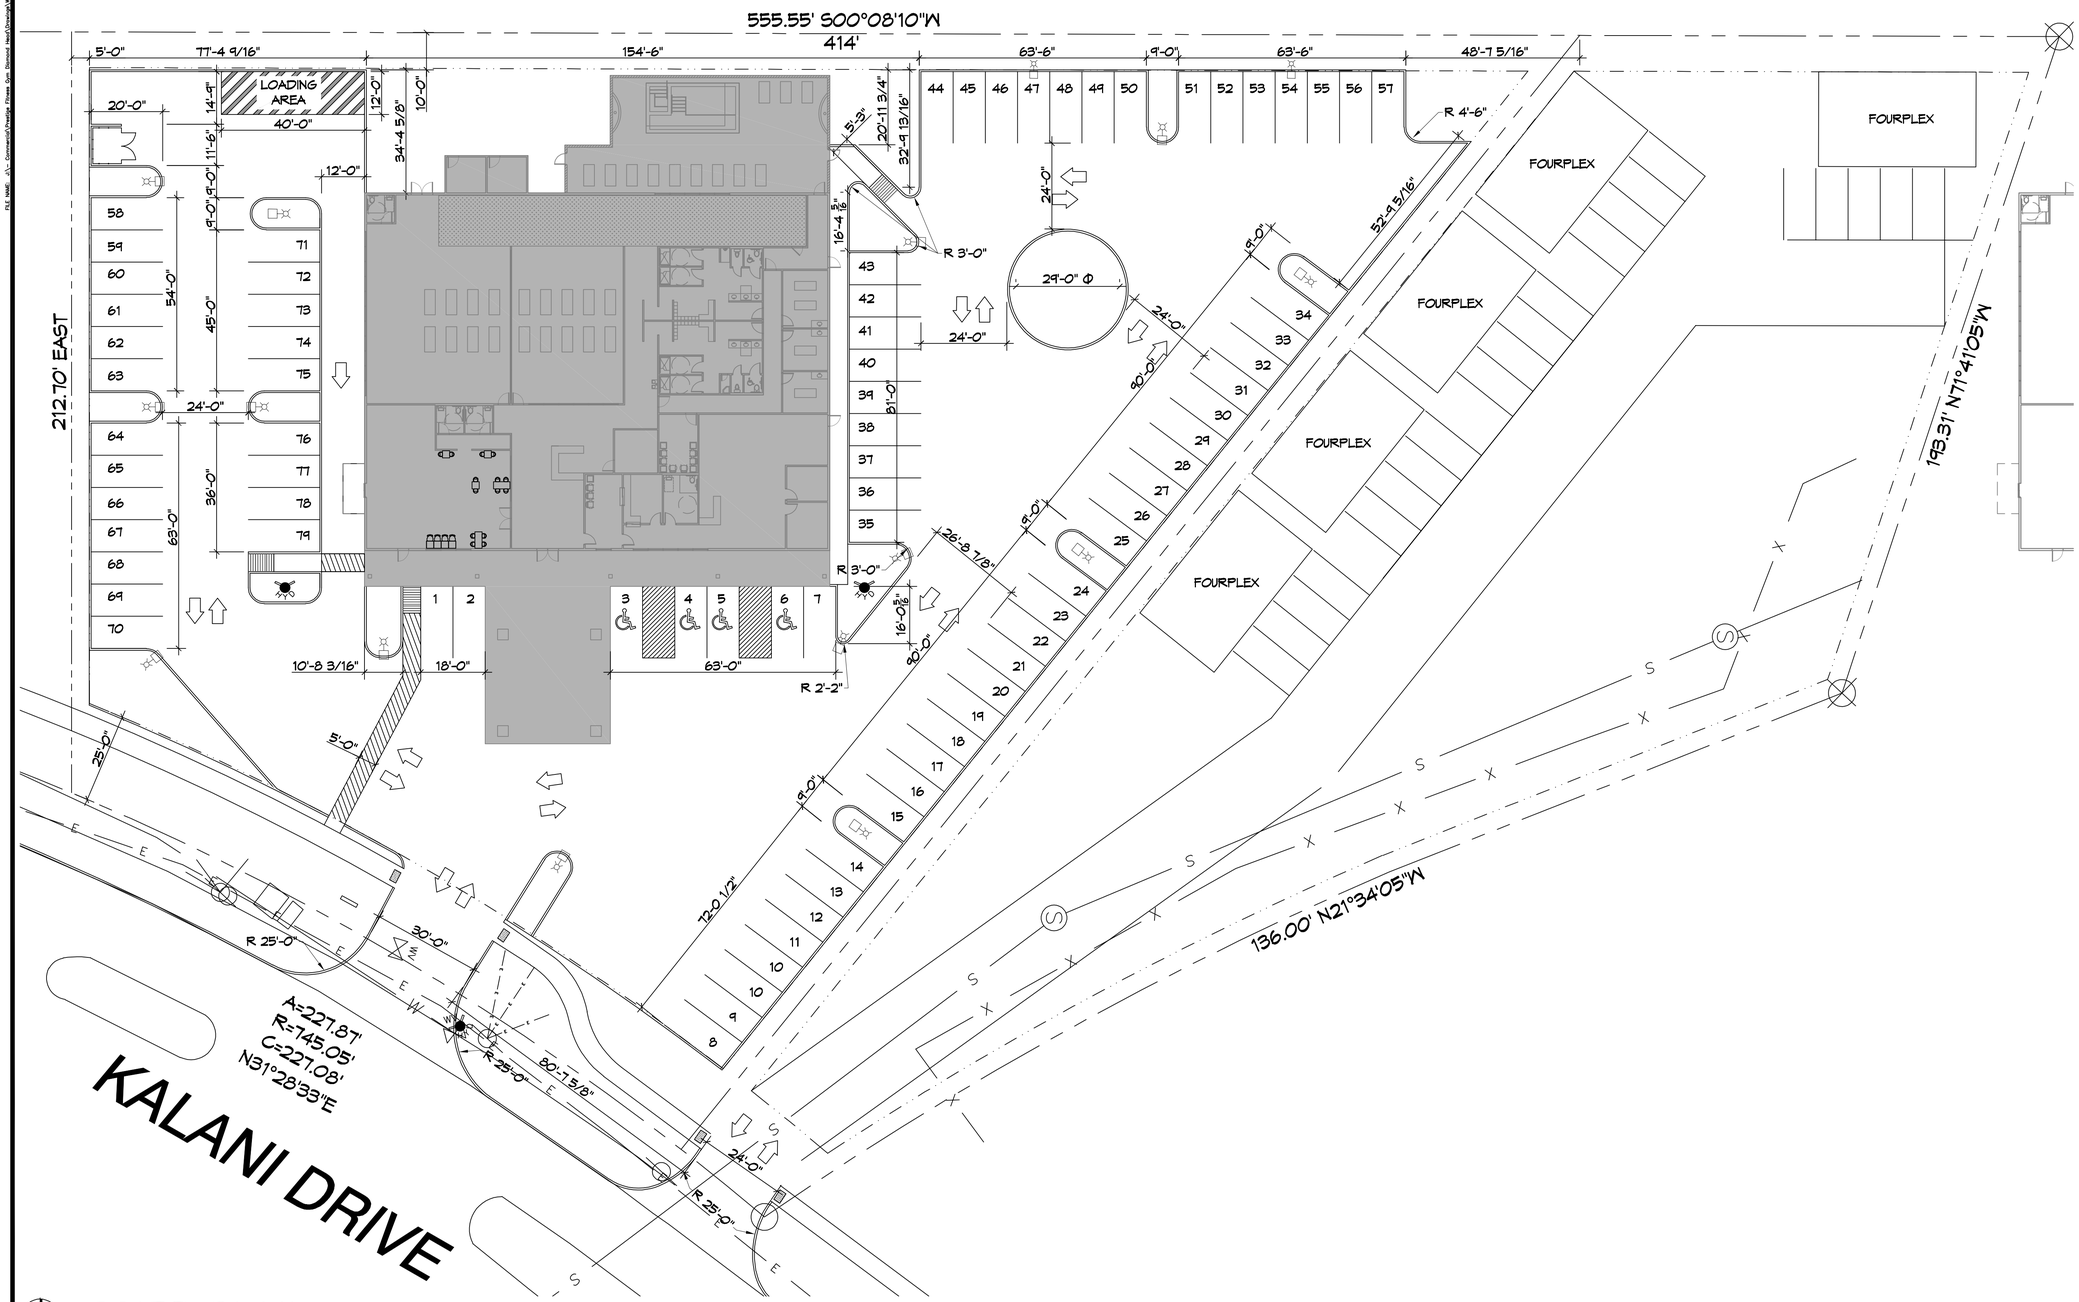

2 SITE PLAN
SCALE: 1" = 20'-0"

DAMMON ENGINEERING, INC.
LOUISIANA & MISSISSIPPI

www.dammonengineering.com
info@dammonengineering.com
PH: 985.649.5832

Chief Engineer: Brian Mistich, PE
554 Old Spanish Trail
Slidell, LA 70458

#	DESCRIPTION	DATE

REVISIONS

SEAL:

NEW ATHLETIC CLUB

PRESTIGE FITNESS CLUB AND SPA

4422 KALANI DRIVE
HANCOCK COUNTY, MISSISSIPPI

JOB No:		DATE:	11-18-2021
DRAWN BY:	JASMYN	CHECKED BY:	CKD

The owner drawings and specifications, designs and arrangements, commonly known as instruments of service, are the property of Dammon Engineering, and are given therewith at the owner's request and for his information and use in connection with the construction of the project for which they are prepared. Dammon Engineering, Inc. and its consultants have the exclusive property rights to the designs and specifications and potential copyright protection. Reproduction or publication of the designs and specifications, or any part thereof, without the written consent of Dammon Engineering, Inc. is prohibited.

SHEET TITLE:
SITE PLAN

DRAWING NUMBER:

C101

SHEET No: 3 of 38