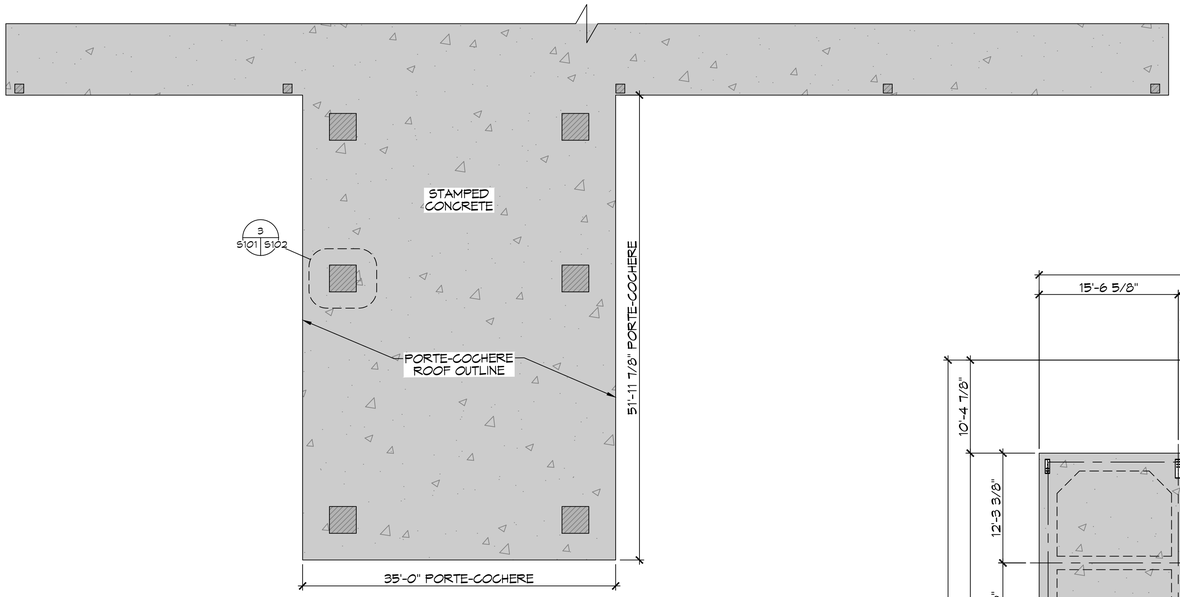

22 PORTE COCHERE FOUNDATION PLAN

SCALE: 1/8"=1'-0"

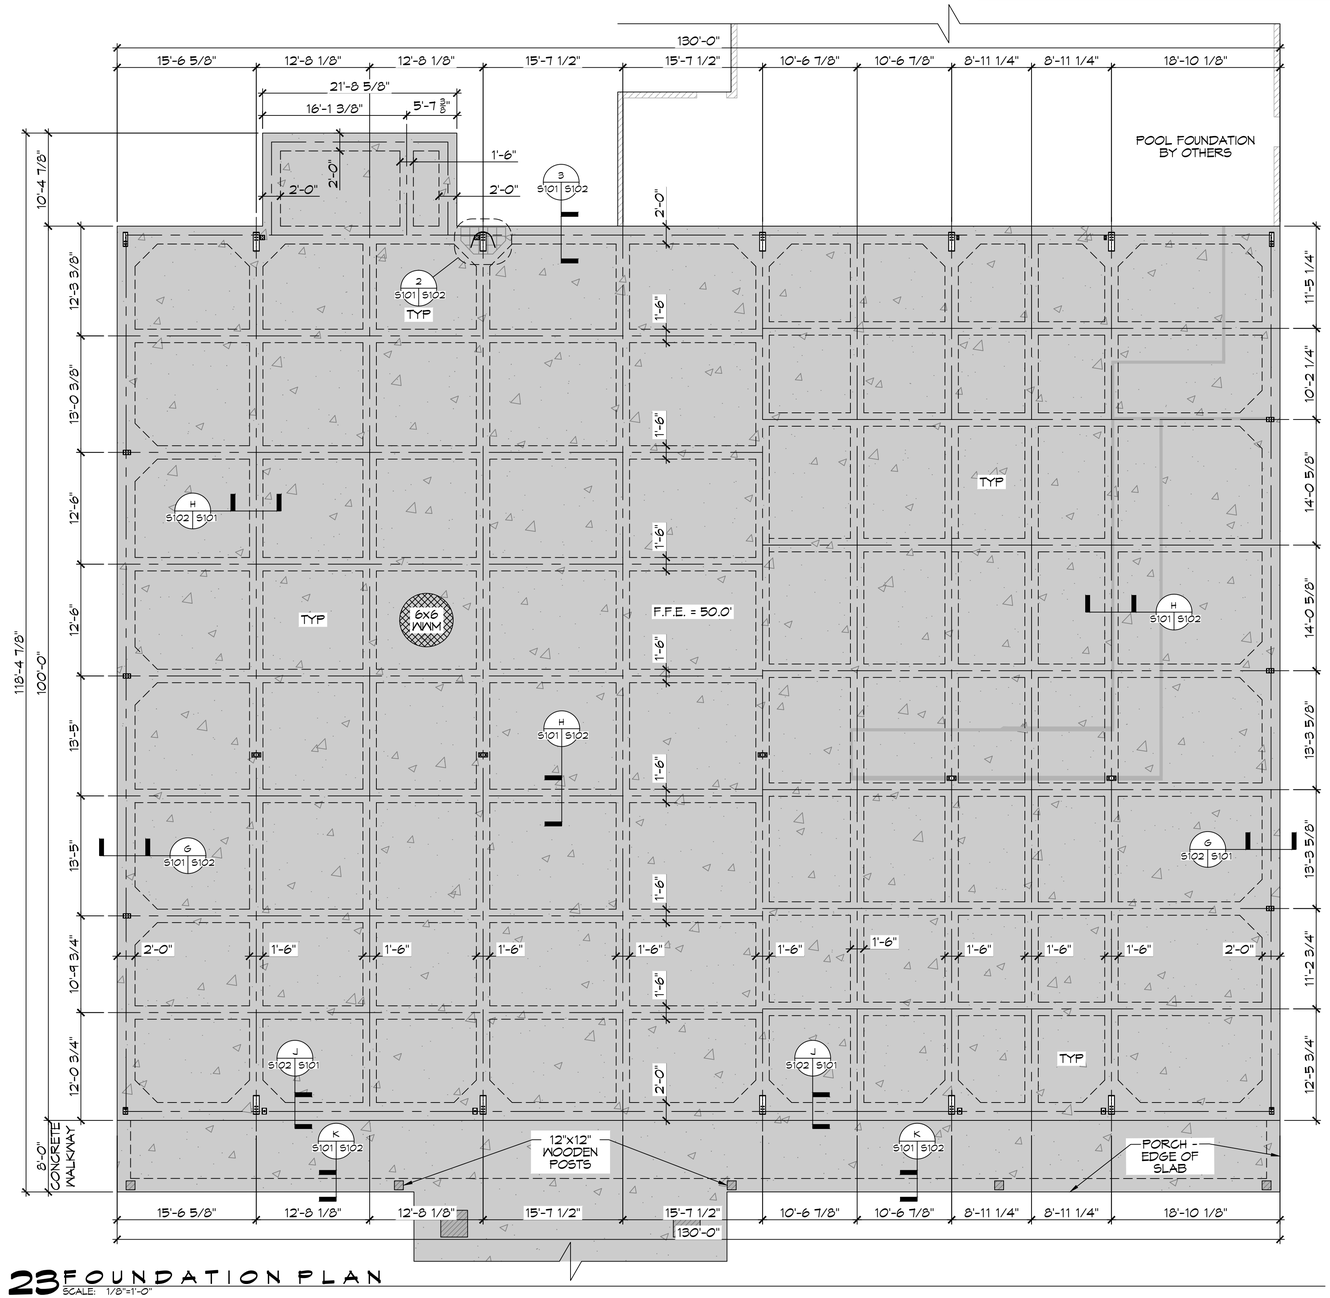

23 FOUNDATION PLAN

SCALE: 1/8"=1'-0"

SITE NOTE

1. THE SITE AND FOUNDATION WAS DESIGNED BASED ON A GEOTECHNICAL REPORT GENERATED BY STRATUM ENGINEERING, LLC, OCTOBER 23, 2017. ALL SITE PREPARATION AND FOUNDATION CONSTRUCTION SHALL FOLLOW THE RECOMMENDATIONS IN THE GEOTECHNICAL REPORT.

REFERENCE NOTE

1. PRIOR TO CONSTRUCTION VERIFY WITH THE METAL BUILDING MANUFACTURER FOR COLUMN LOCATION.

DAMMON ENGINEERING, INC.
LOUISIANA & MISSISSIPPI
www.dammonengineering.com
info@dammonengineering.com
PH: 985.649.5932

Chief Engineer: Brian Mistich, PE
554 Old Spanish Trail
Slidell, LA 70458

REVISIONS

#	DESCRIPTION	DATE

SEAL:

BRIAN A. MISTICH
LICENSED PROFESSIONAL ENGINEER
20971
STATE OF MISSISSIPPI

NEW ATHLETIC CLUB

PRESTIGE FITNESS CLUB AND SPA

4422 KALANI DRIVE
HANCOCK COUNTY, MISSISSIPPI

JOB No:	
DATE:	02-24-2022
DRAWN BY:	CKD
CHECKED BY:	BAM

THE CONTENTS HEREIN ARE THE PROPERTY OF DAMMON ENGINEERING, INC. AND ARE NOT TO BE REPRODUCED OR USED FOR ANY OTHER PROJECT WITHOUT WRITTEN PERMISSION FROM DAMMON ENGINEERING, INC. ALL REPRODUCTIONS MUST BEAR THE ORIGINAL SIGNATURE OF DAMMON ENGINEERING, INC.

SHEET TITLE:
FOUNDATION PLAN

DRAWING NUMBER:

S101

SHEET No: 9 of 22