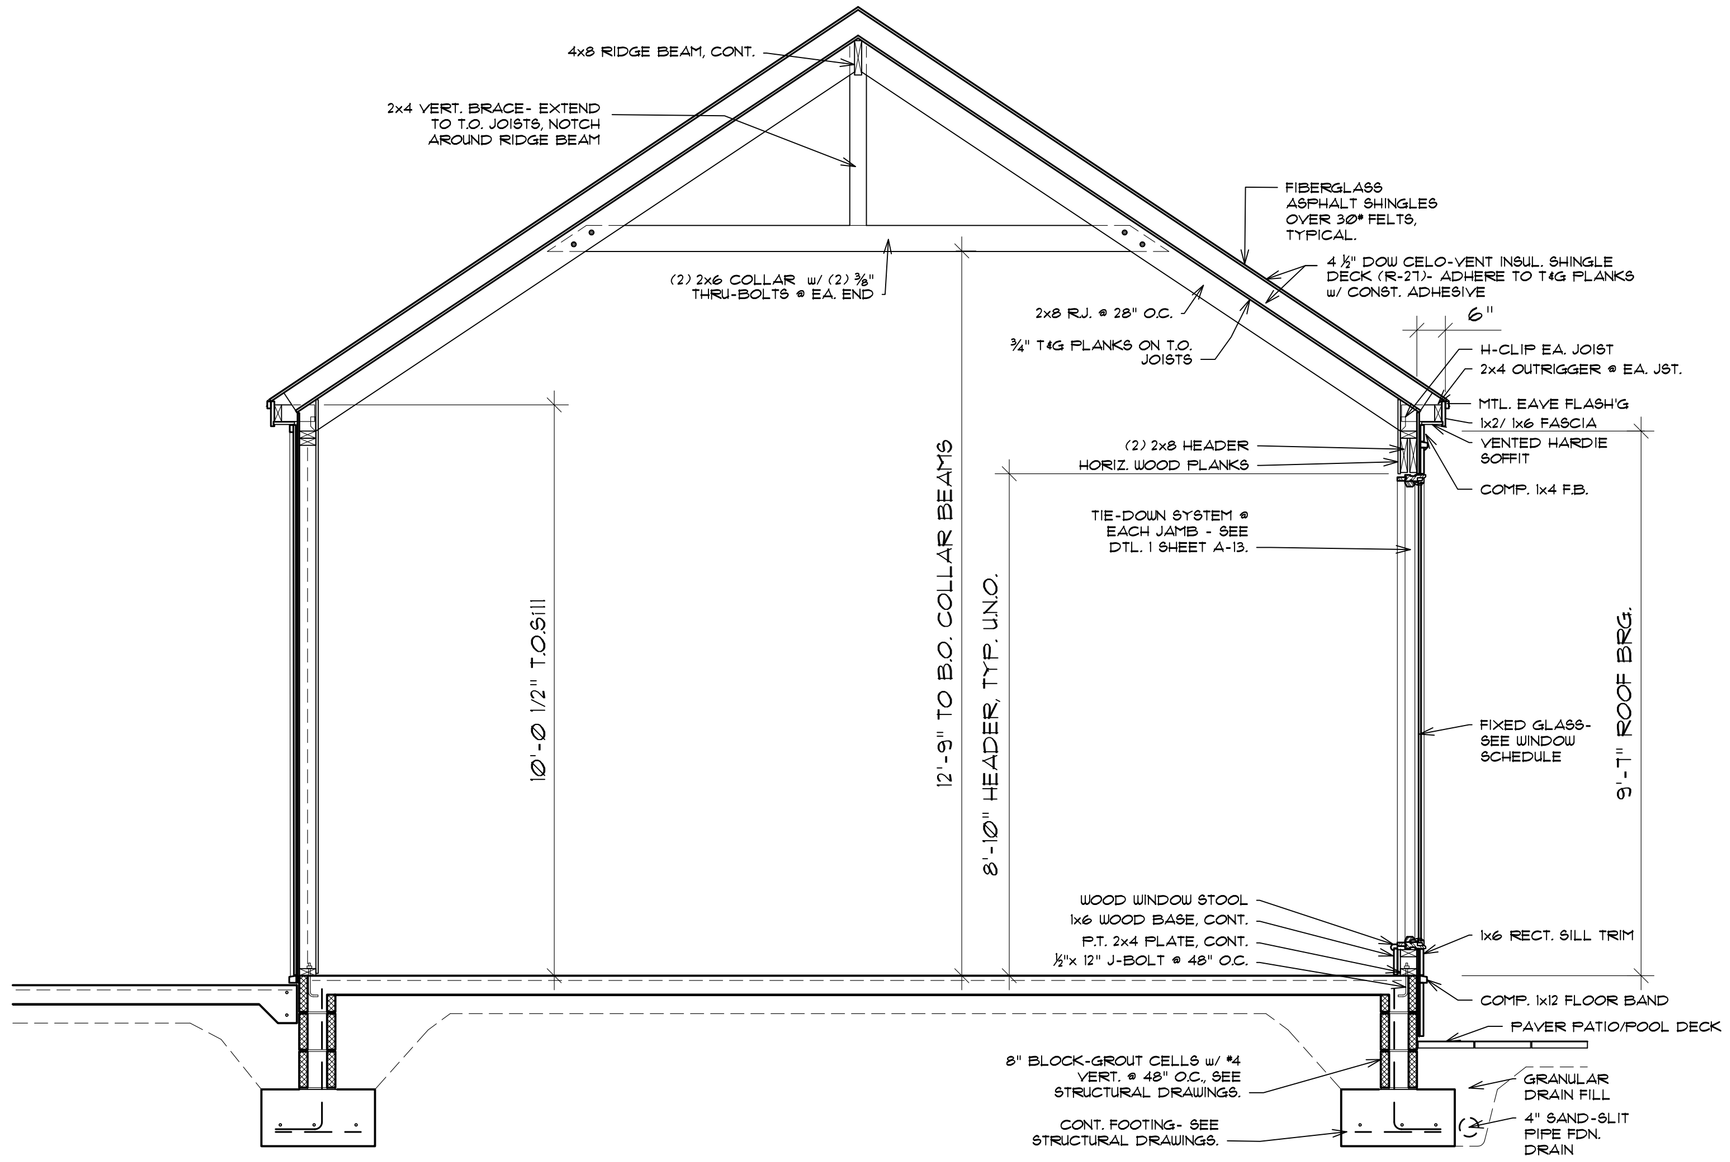

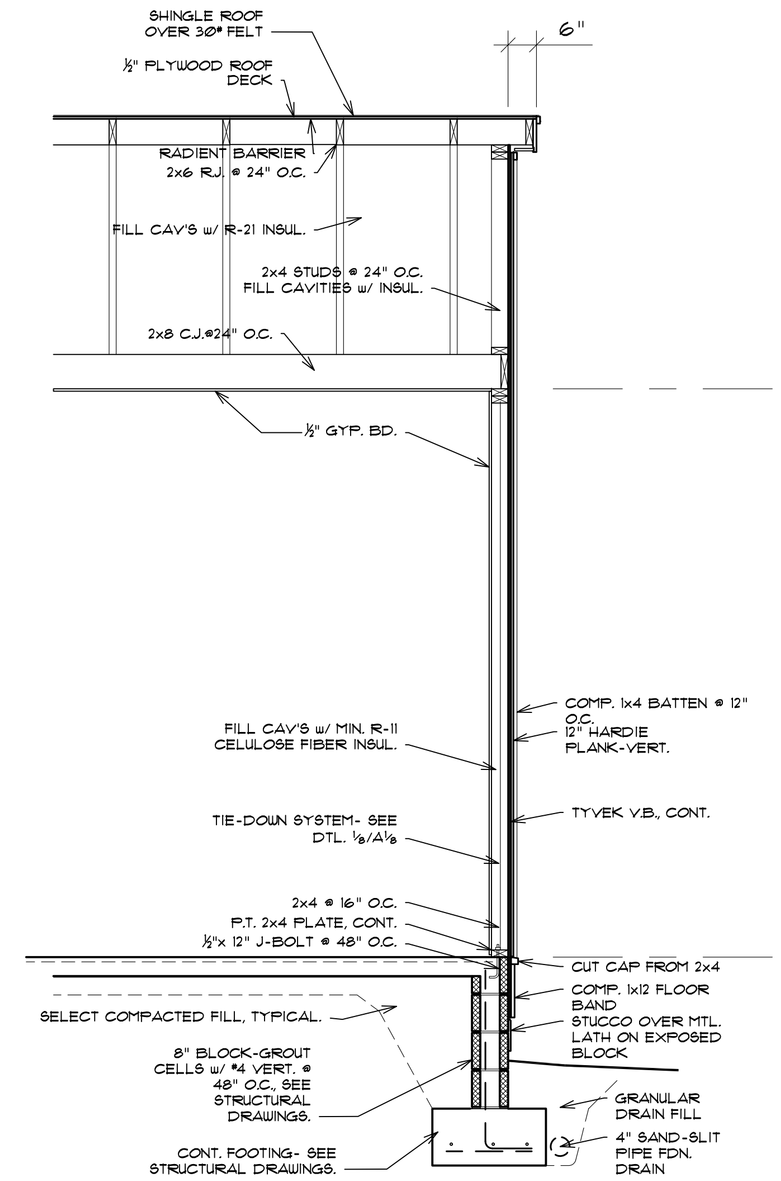

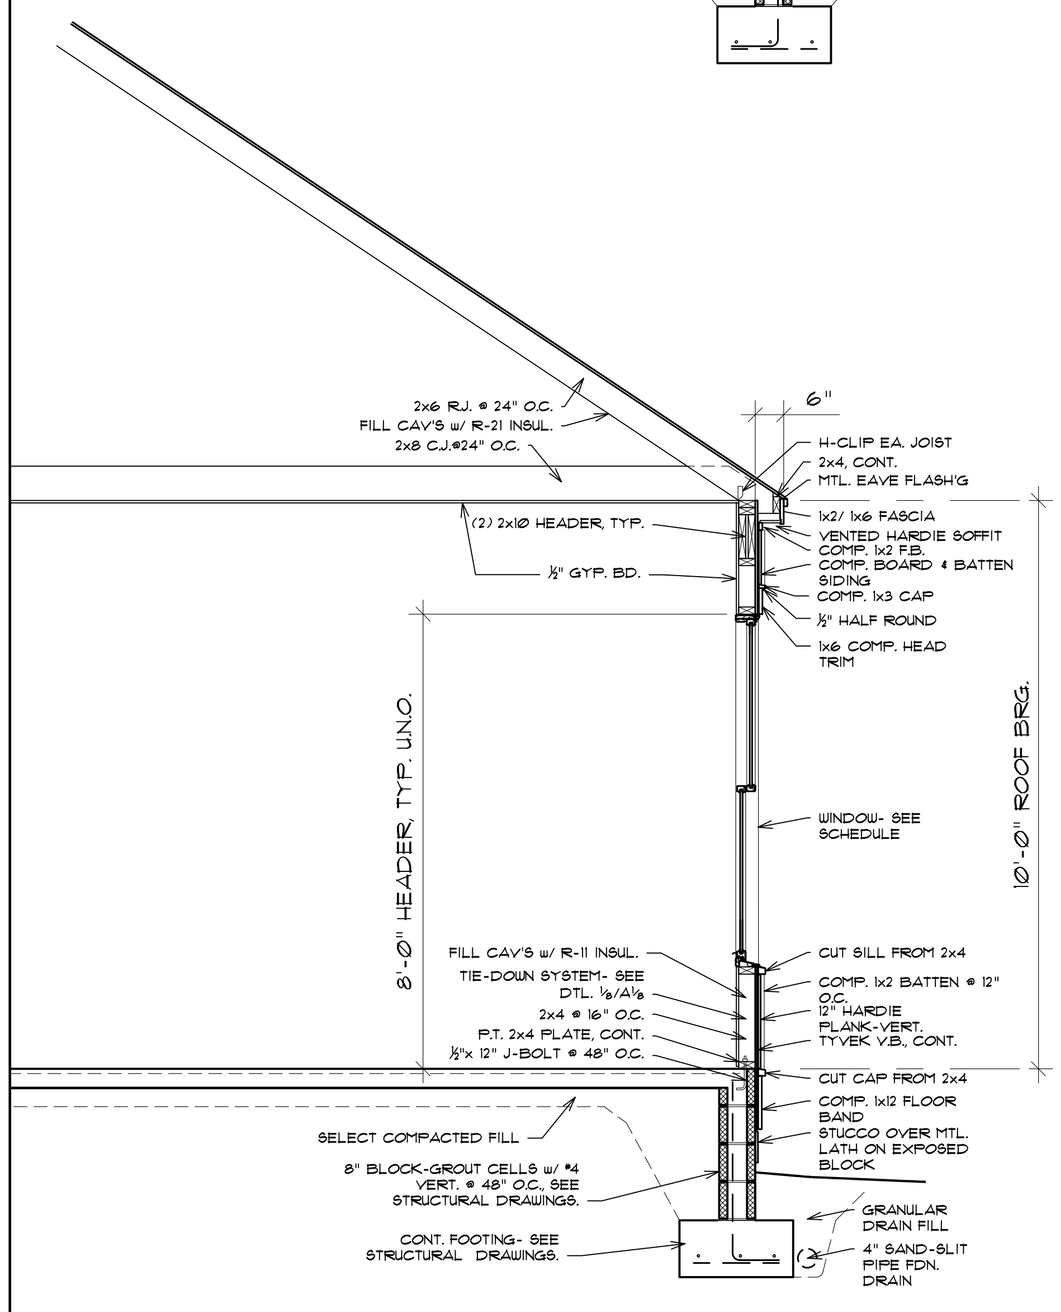

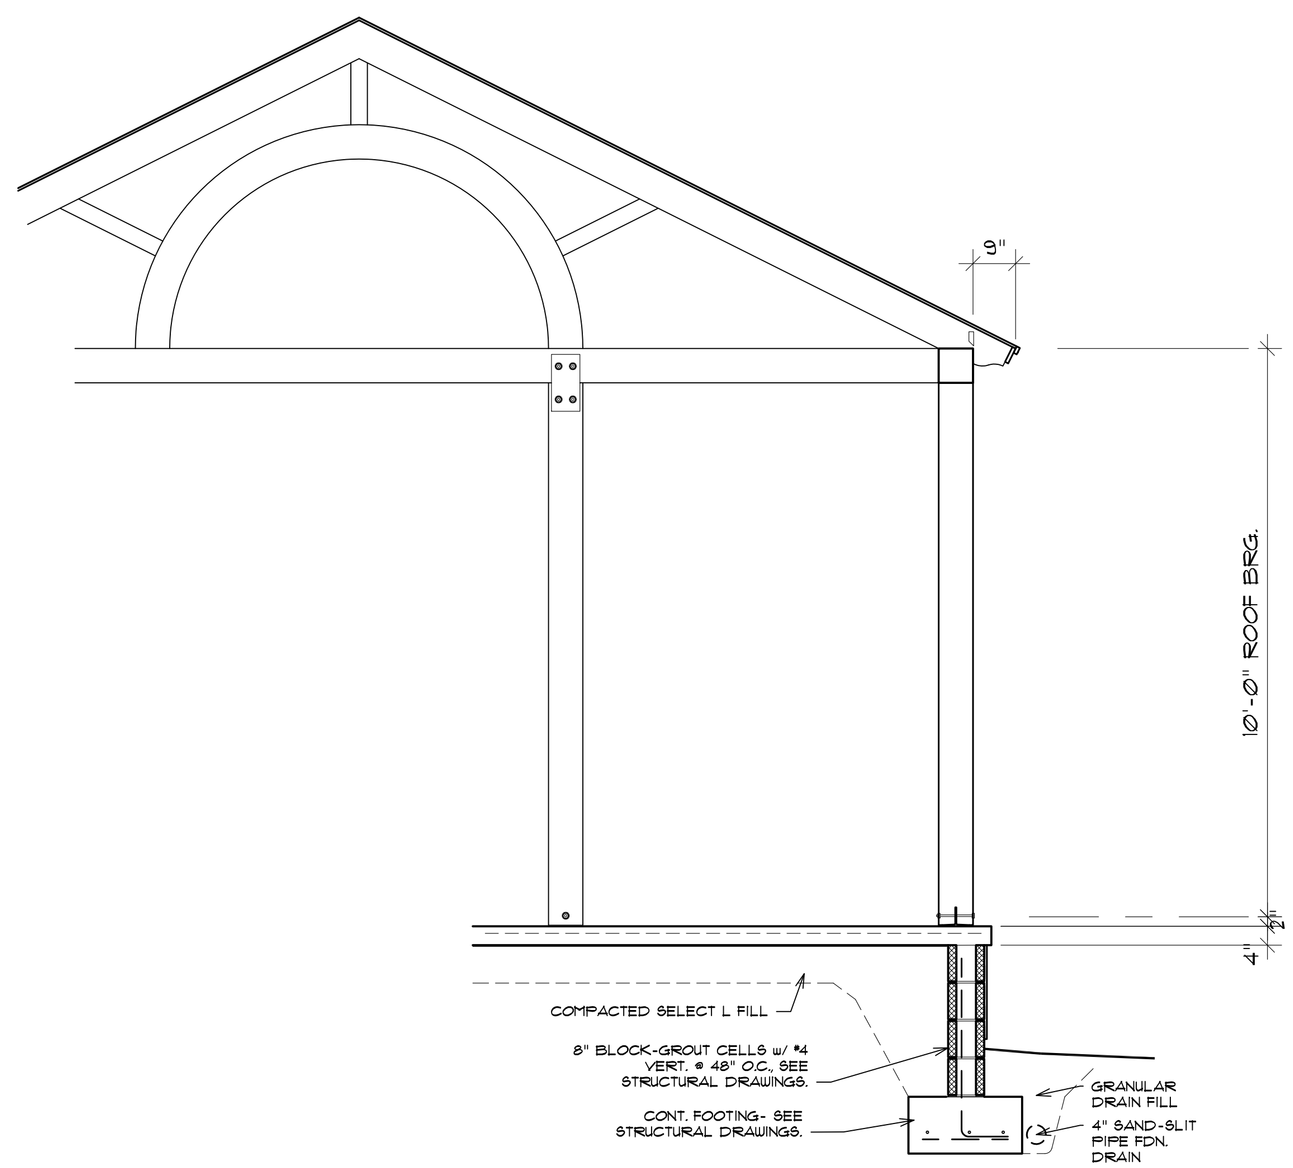

Details

Scale: 1/2"= 1'-0"

0 3" 6" 1' 2'

Bailey & Associates
ARCHITECTS LLC

Architecture Planning
Project Management Development Services

541 Julia Street, Suite 301
New Orleans, Louisiana 70130
Phone: (504) 598-9200
Fax: (504) 598-9202
e-mail: baileyassociates@bellsouth.net

PROJECT NAME

Strain Residence
Poplarville, Mississippi

SHEET TITLE

These documents are the property of Bailey & Associates Architects LLC. Any duplication in whole or in part must be done with the written consent of Bailey & Associates Architects, LLC

© Bailey & Associates

PROFESSIONAL SEAL

PROJECT NUMBER
0149.11.07

DATE: August 05, 2008

DRAWN BY: R.E.B.

CHECKED BY:

REVISIONS

No.	Date	By

SHEET

A-12

OF TOTAL SHEETS

PROGRESS DRAWINGS FOR PRICING ONLY