DETAIL OF ARCADE ENTRANCE
SAENGER THEATRE
CANAL STREET
NEW ORLEANS, LA

PLAN NO. 760.

EMILE WEIL · ARCHITECT
WHITNEY CENTRAL BLDG
NEW ORLEANS, LA.

SHEET 1
APRIL 2 1923

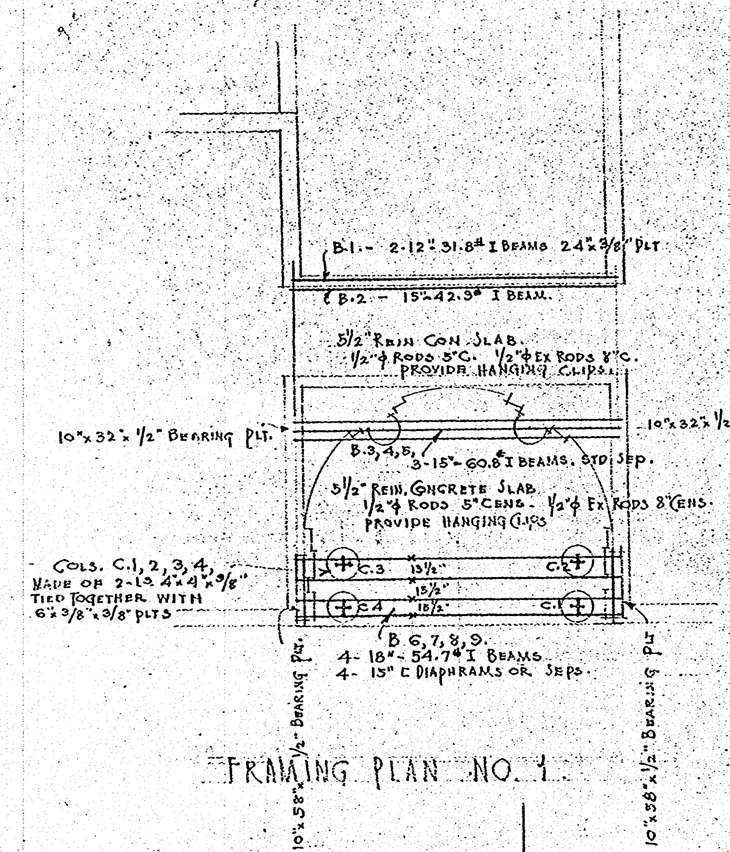

FRAMING PLAN NO. 1.

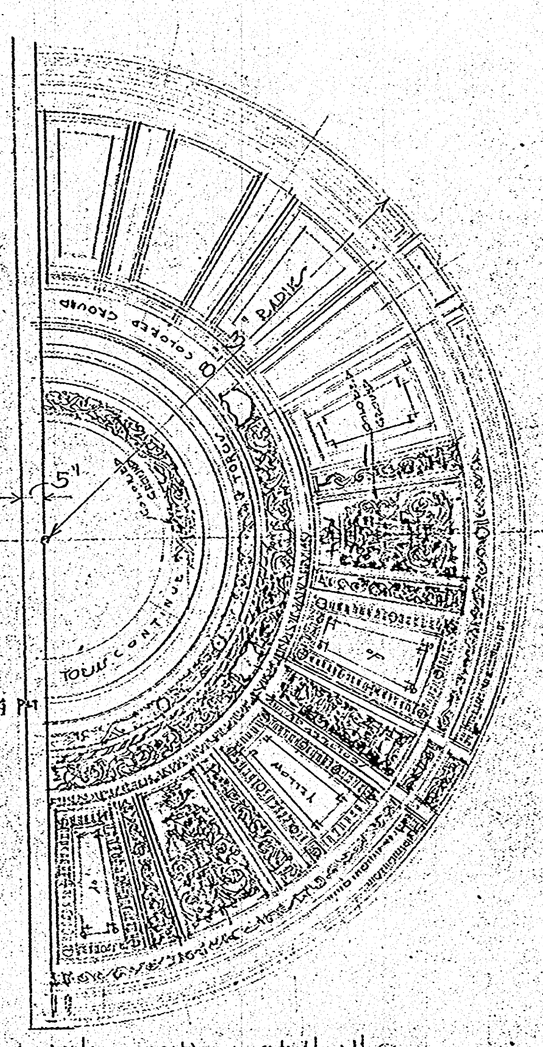

PLAN OF CEILING
ABOVE LOGGIA
SCALE 1/2"=1'0

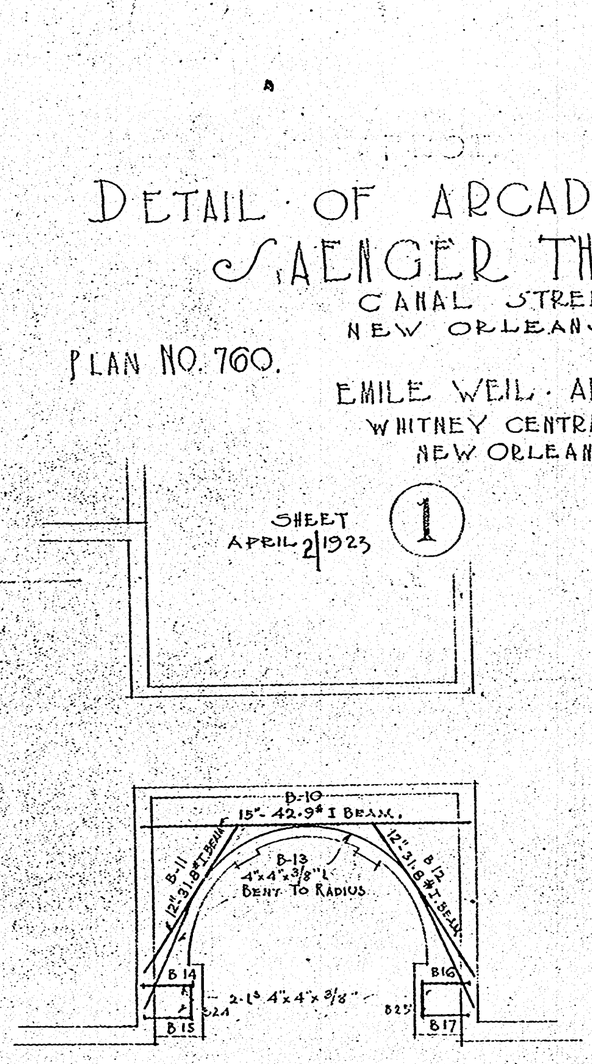

ALL BEAMS TO HAVE C.I. BEARING PLTS.

FRAMING PLAN NO. 2.

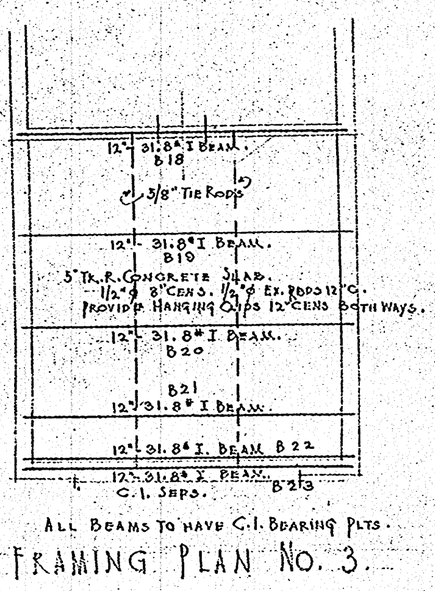

ALL BEAMS TO HAVE C.I. BEARING PLTS.

FRAMING PLAN NO. 3.

SCALE 1/8 INCH = 1 FT.

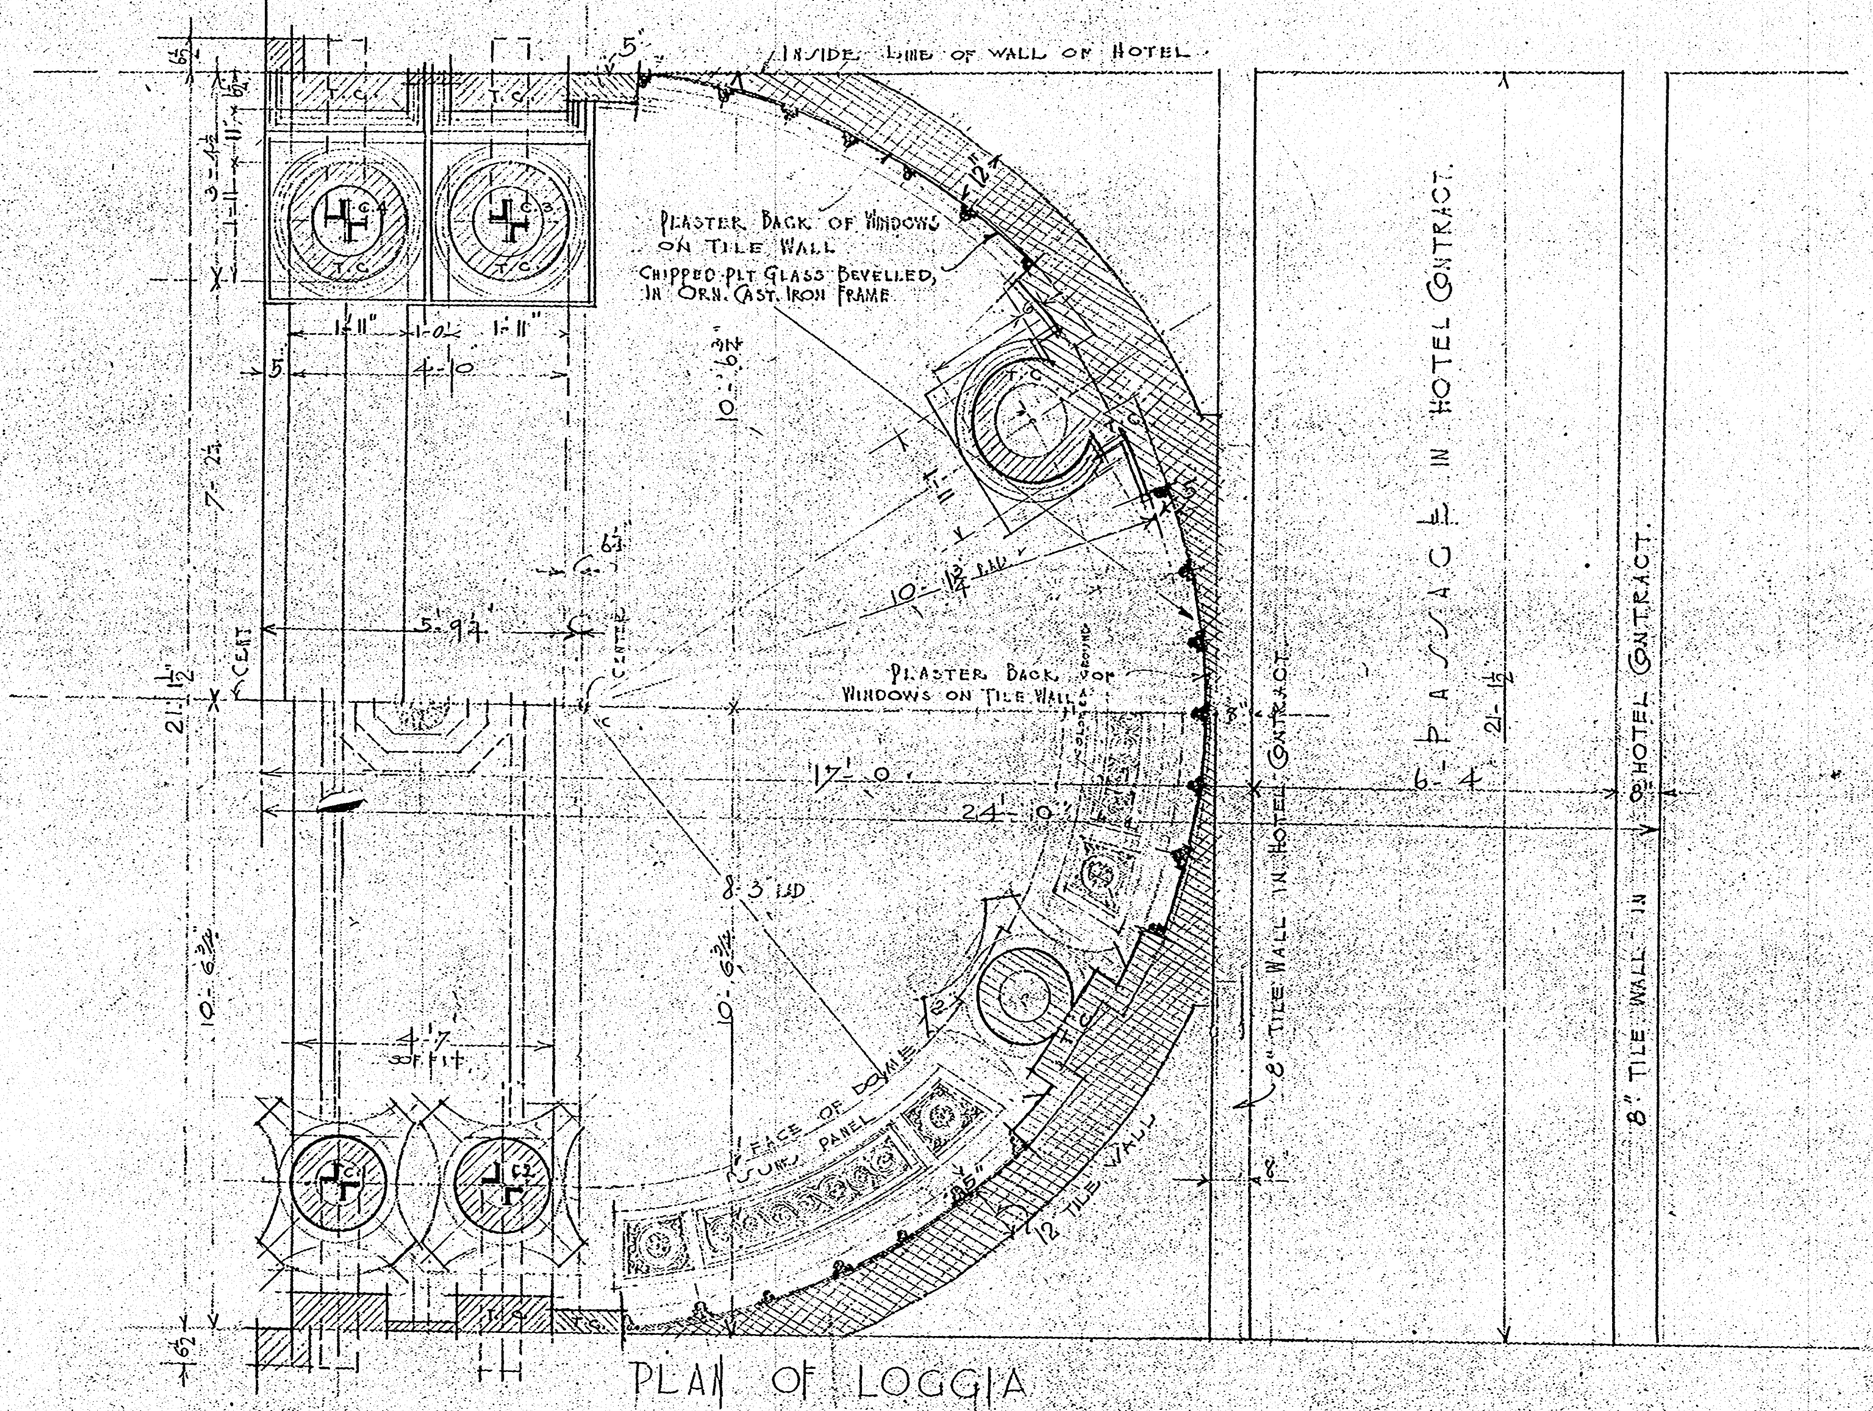

PLAN OF LOGGIA

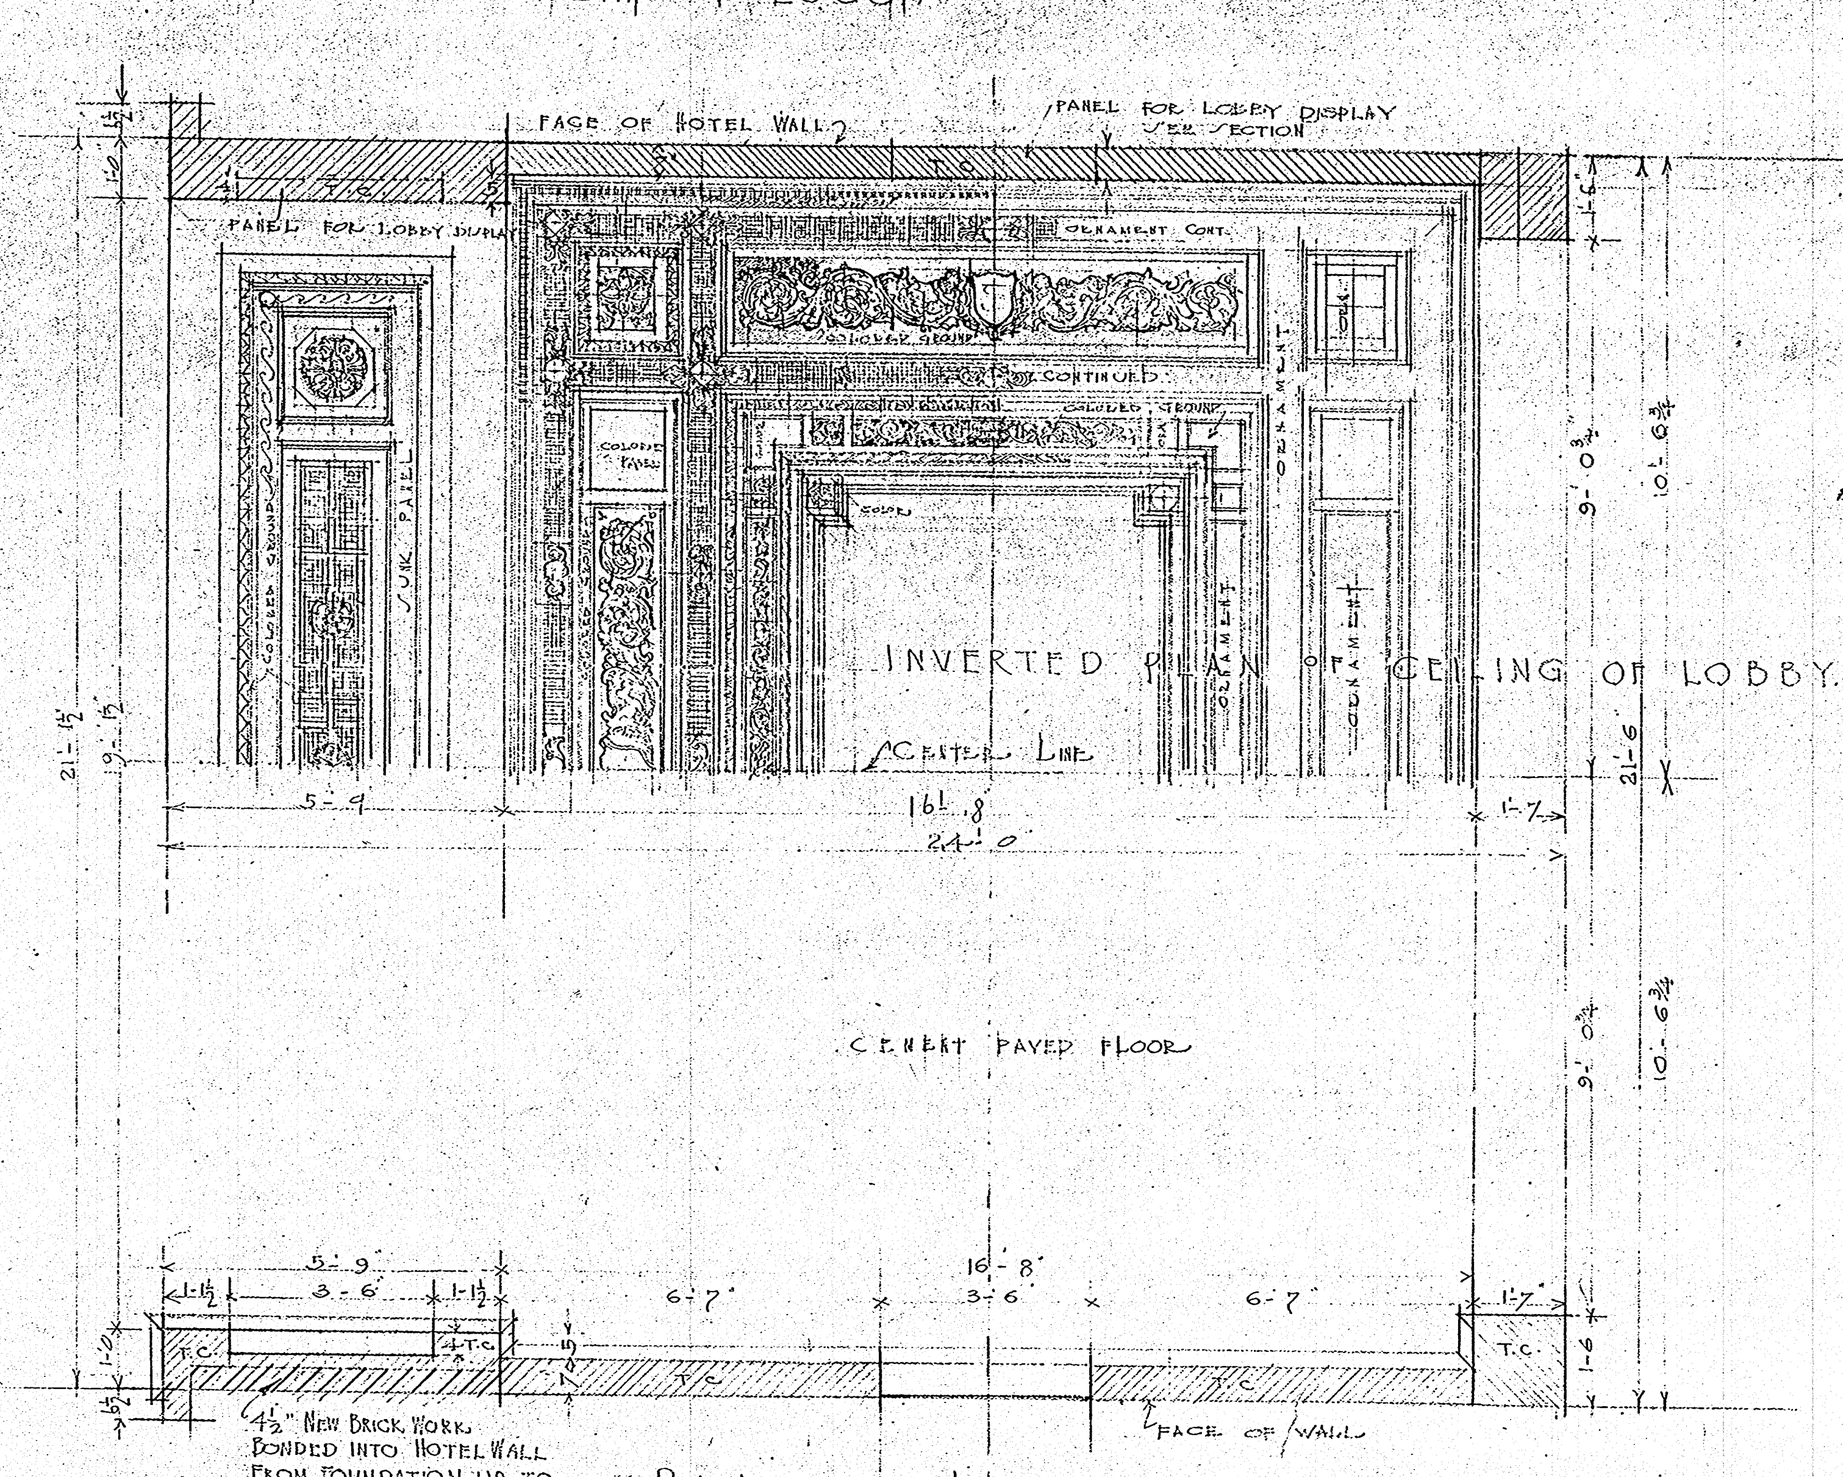

PLAN OF LOBBY.