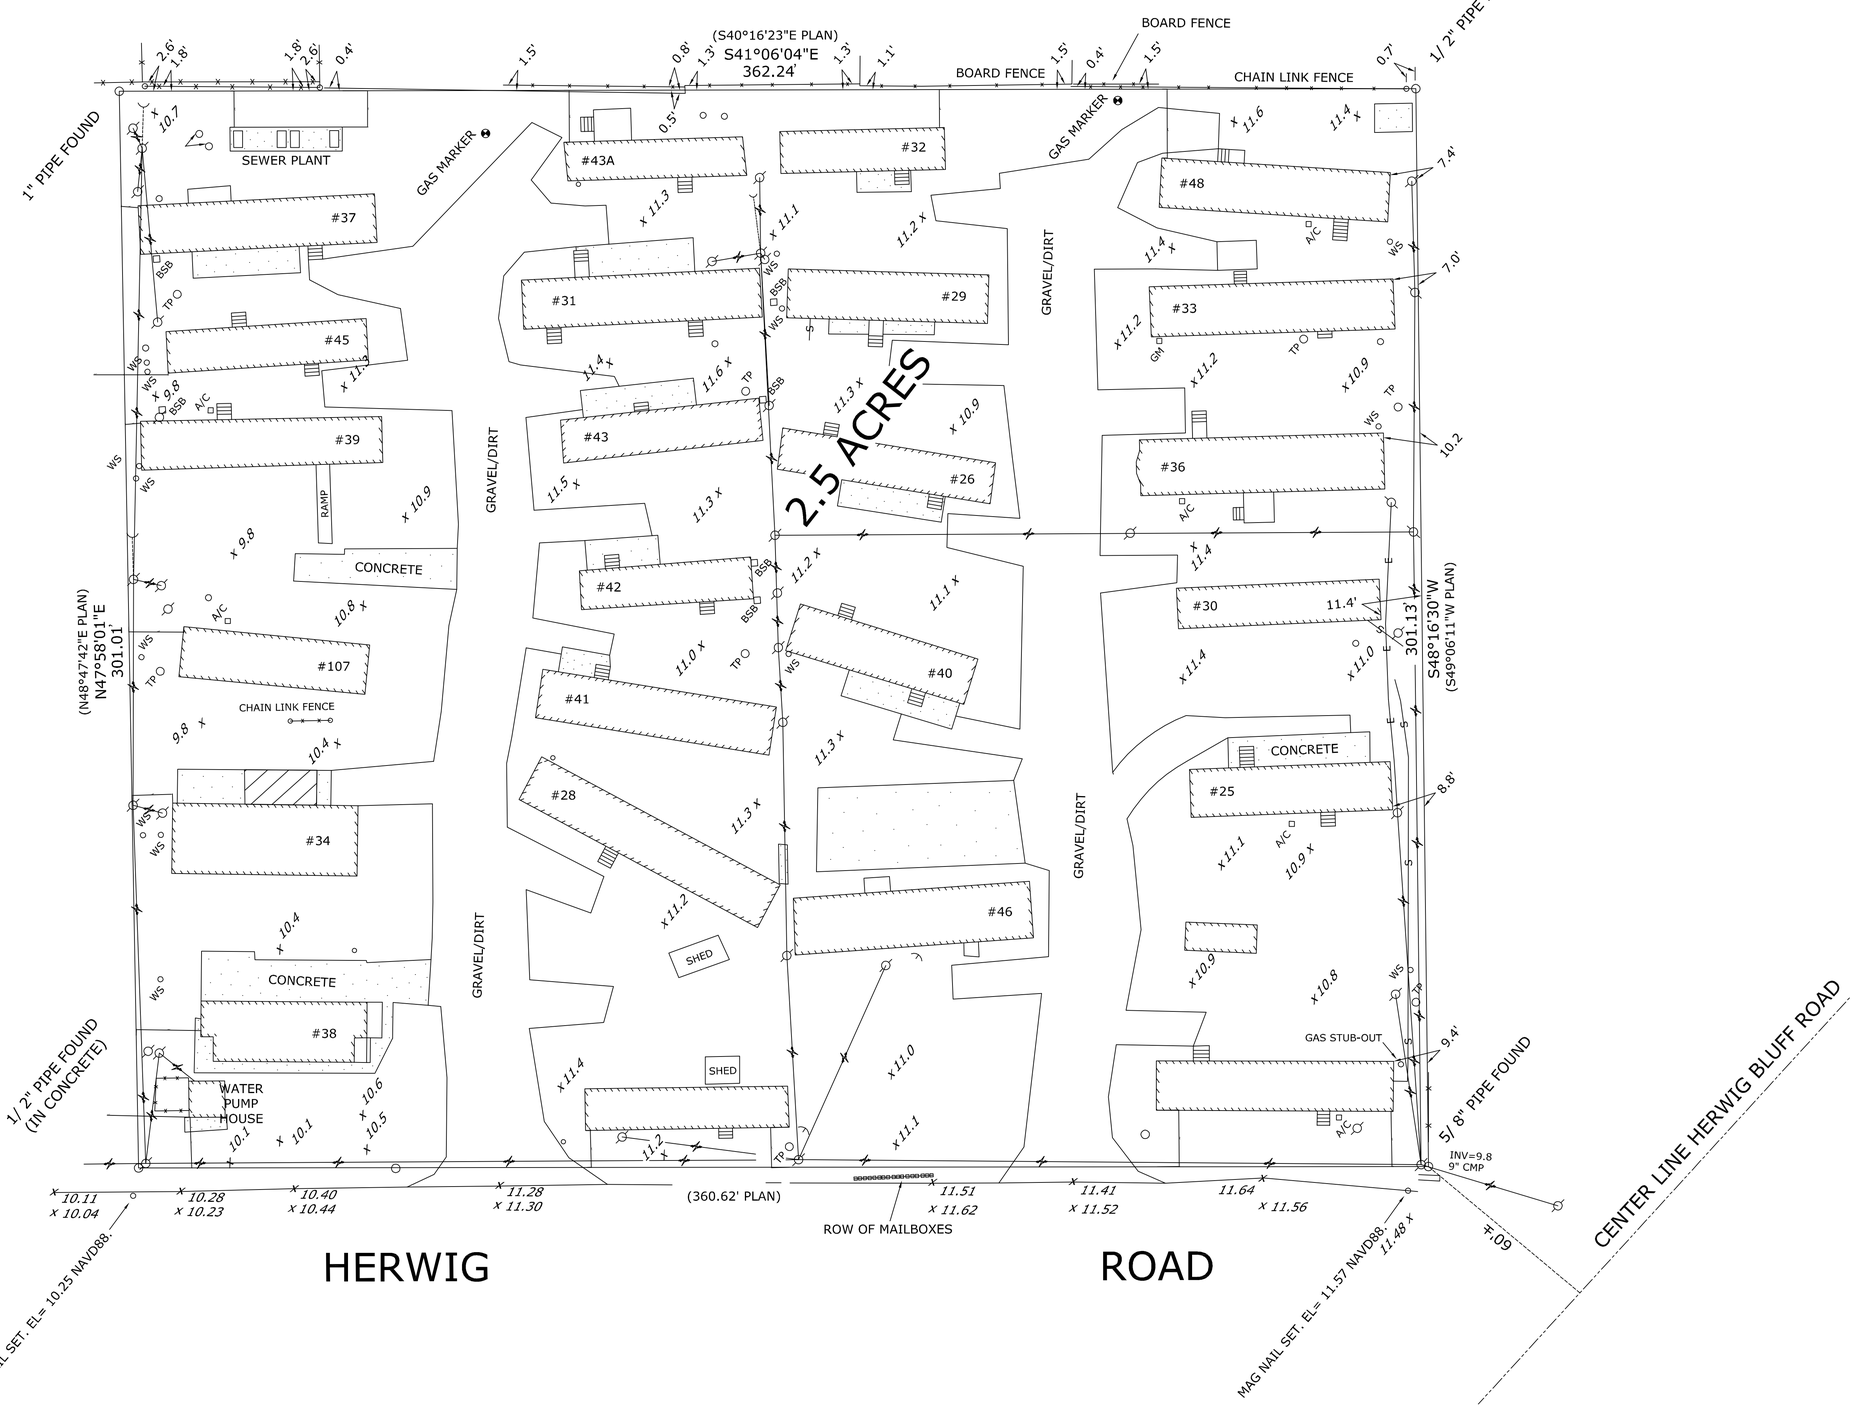

1 EXISTING MOBILE HOME SITE
SCALE: 1" = 20'-0"

DAMMON ENGINEERING, INC.
LOUISIANA & MISSISSIPPI

Chief Engineer: Brian Wistich, PE
554 Old Spanish Trail
Slidell, LA 70458
www.dammonengineering.com
info@dammonengineering.com
PH: 985.649.5832

#	DESCRIPTION	DATE

REVISIONS

SEAL:

MOBILE HOME SITE
STUART DUNCAN SR
MISSISSIPPI

JOB No:	2436	DATE:	07-25-2022
DRAWN BY:	GKD	CHECKED BY:	GKD

The client is hereby given permission to reproduce, or copy in any form or means, the drawings, specifications, and other documents prepared by Dammon Engineering, Inc. in connection with any work or project, provided that such reproduction or copying is done in connection with the work or project, unless that use is prior to payment in full for all services relating to this project has been received by Dammon Engineering, Inc. Dammon Engineering, Inc. retains all rights and ownership to the drawings, specifications, and other documents prepared by Dammon Engineering, Inc.

SHEET TITLE:
EXISTING MOBILE HOME SITE PLAN

DRAWING NUMBER:
C100

SHEET No: 1 of 1