FILE NAME: J:\...Foundations Only\1045 Wood View Street\FOUNDATION with PILINGS\S101-with Piling - Floor Framing Plan.dwg PLOT DATE & TIME: Friday, November 17, 2017 7:05:51 AM

## FOUNDATION NOTES

1. ALL DIMENSIONS ARE EDGE OF CONCRETE (EOC) TO EDGE OF CONCRETE (EOC) UNLESS NOTED OTHERWISE.
2. CONCRETE MIX SHALL HAVE A MINIMUM COMPRESSIVE STRENGTH OF 3000 PSI AT 28 DAYS. CONCRETE MIX SHALL BE IN ACCORDANCE WITH ACI-318.
3. ALL CONVENTIONAL REINFORCING STEEL SHALL MEET ASTM-A615 (GRADE 60).
4. ALL REINFORCING STEEL AND MESH SHALL BE SECURELY SUPPORTED TO PREVENT BOTH VERTICAL AND HORIZONTAL MOVEMENT DURING CONCRETE PLACEMENT.
5. THE CONTRACTOR SHALL VERIFY ALL DROPS, OFFSETS, BRICK LEDGES, DIMENSIONS AND CONFIGURATIONS.
6. GRADE BEAM DIMENSIONS MAY VARY BY -5%, +20%.
7. CONTRACTOR SHALL FILL UNDER HOUSE TO PREVENT WATER BUILDUP TO ASSURE NO WATER IS REMAINING AND SHALL REMAIN DRY.
8. FILL SHALL BE 40% CLAY AND 60% SANDY MIXTURE, PLACED IN 6" LIFTS AND COMPACTED TO A MINIMUM OF 95% STANDARD PROCTOR.

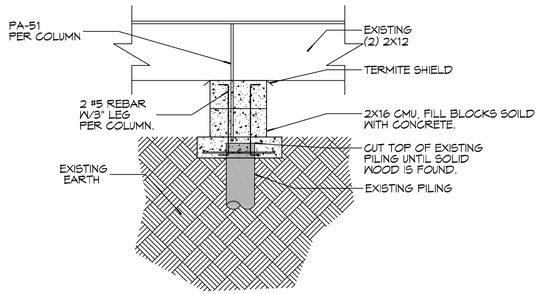


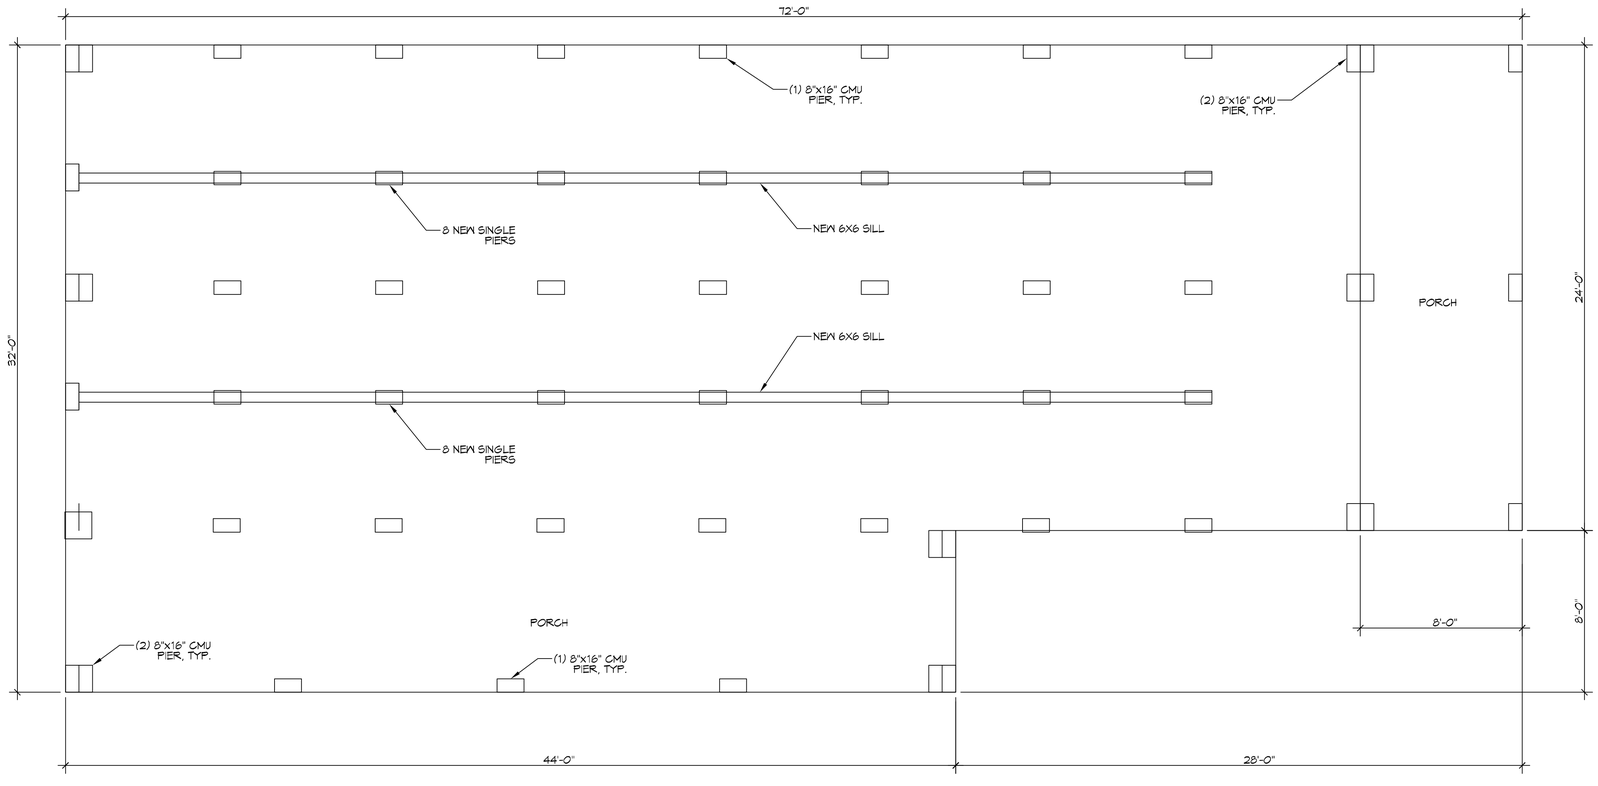


1 S101|S101 HOUSE PIER/FOUNDATION PLAN
SCALE: 1/4" = 1'-0"
FOUNDATION

DAMMON ENGINEERING, INC.
554 Old Spanish Trail
Slidell, LA 70458
PH: 985.649.3832
www.dammonengineering.com
info@dammonengineering.com
Fax: 985.641.5990

REVISIONS

| # | DESCRIPTION | DATE |
|---|---|---|

SEAL:

THESE PLANS ARE COPYRIGHTED AND ARE THE PROPERTY OF DAMMON ENGINEERING, INC. AND ARE NOT TO BE USED IN ANY FORM OR MANNER WHATSOEVER, NOR ARE THEY TO BE ASSIGNED TO ANY THIRD PARTY, WITHOUT FIRST OBTAINING THE EXPRESS WRITTEN PERMISSION AND CONSENT OF DAMMON ENGINEERING, INC. ANY UNAUTHORIZED USE OF THESE PLANS IN VIOLATION OF THIS NOTICE WILL BE SUBJECT TO LEGAL ACTION, INCLUDING ATTORNEY'S FEES AND COURT COSTS.

1045 WOODVIEW
SLIDELL, LOUISIANA 70458

| JOB No: | 2917 | DATE: | 11-15-17 |
|---|---|---|---|
| DRAWN BY: | CKD | CHECKED BY: | BAM |

SHEET TITLE:
HOUSE PILING AND FOUNDATION PLAN

DRAWING NUMBER:
S101

SHEET No: 1 of # 4