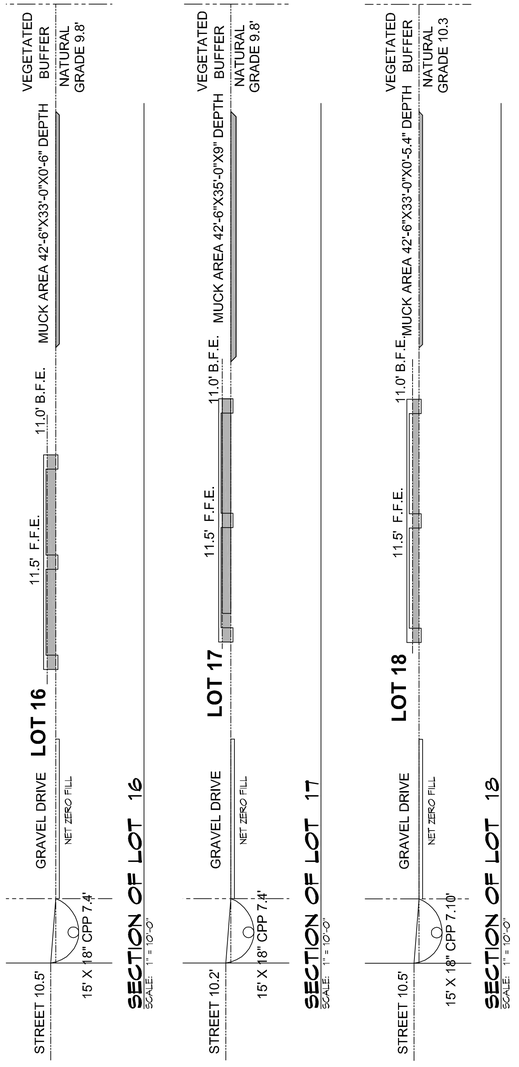

LOT 16	
DRIVEWAY	0 CU.FT.
RESIDENCE	1140 CU.FT.
SWALE (2)	- 454 CU.FT.
AMOUNT REMAIN	+686 CU. FT
MUCK OUT	-690 CU. F.T
NET FILL	= -0.4 CU. FT.

LOT 17	
DRIVEWAY	0 CU.FT.
RESIDENCE	1632 CU.FT.
SWALE (2)	- 454 CU.FT.
AMOUNT REMAIN	+1178 CU. FT.
MUCK OUT	-1178 CU. FT.
NET FILL	= 0.0 CU. FT.

LOT 18	
DRIVEWAY	0 CU.FT.
RESIDENCE	1086 CU.FT.
SWALE (2)	- 454 CU.FT.
AMOUNT REMAIN	+632 CU FT
MUCK OUT	-632 CU. F.T.
NET FILL	= 0.0 CU. FT.

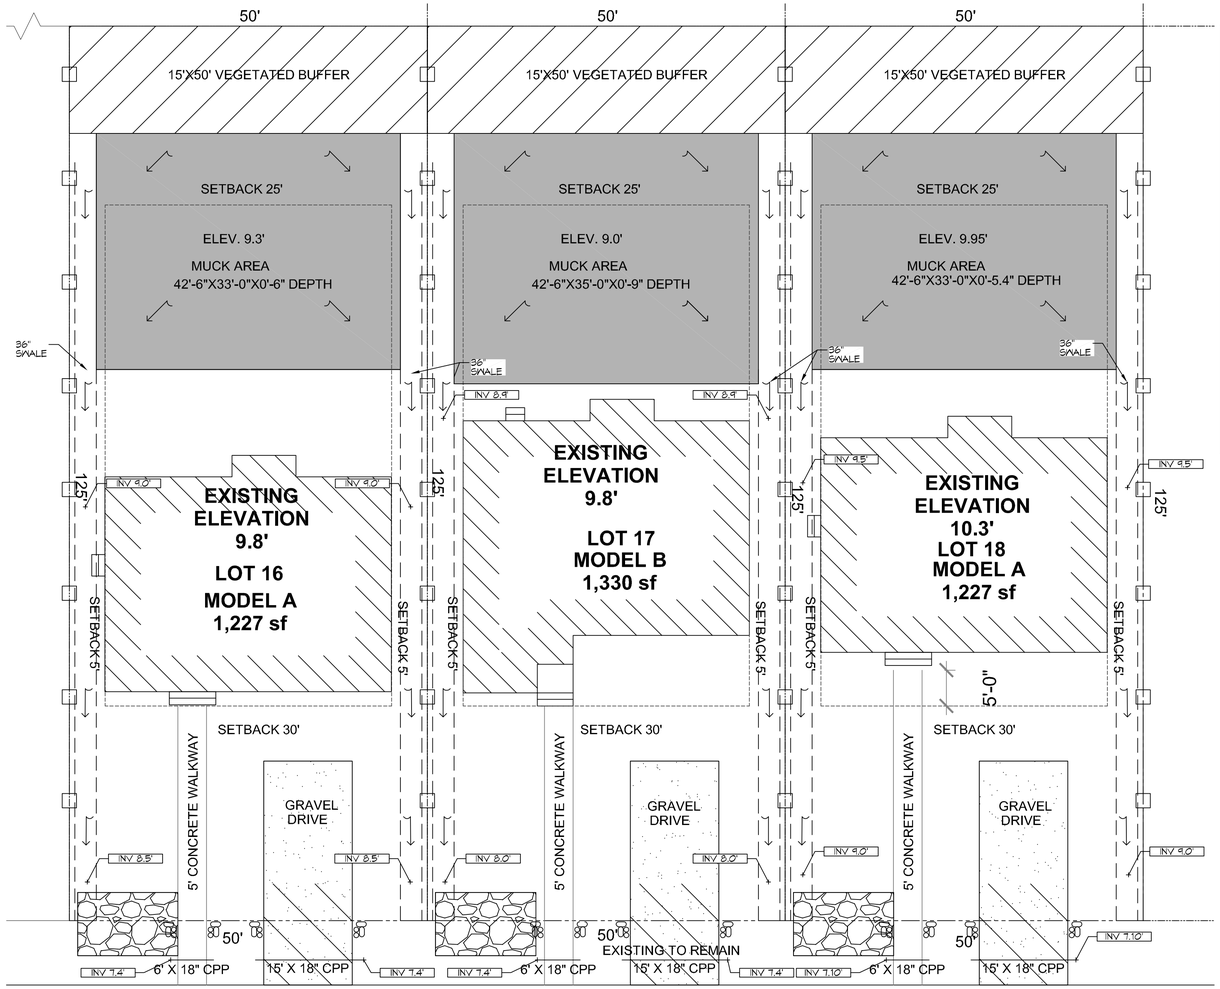

SITE PLAN OF LOTS 16, 17 & 18
SCALE: 1" = 10'-0"

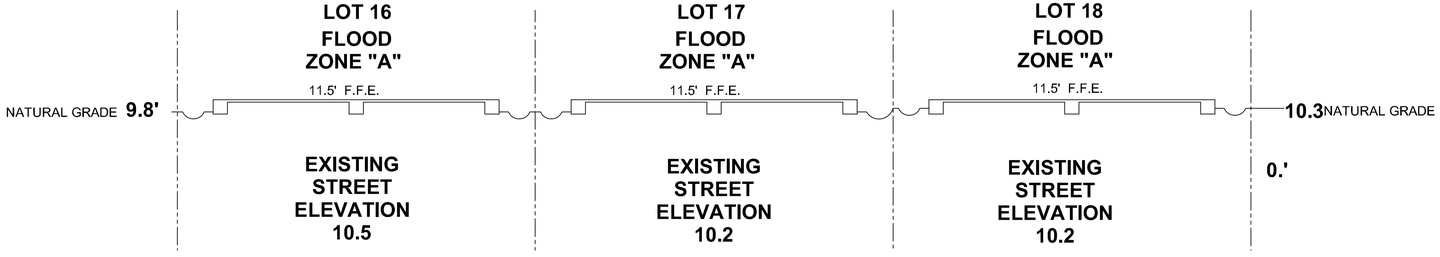

SECTION OF LOTS 16, 17 & 18
SCALE: 1" = 10'-0"

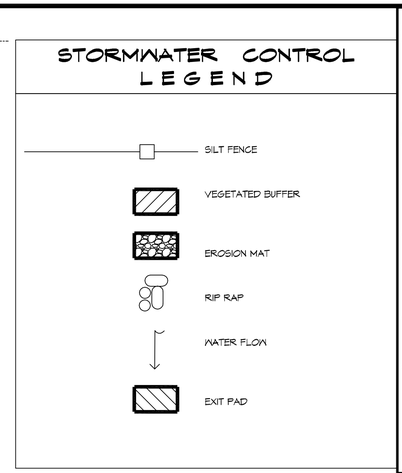

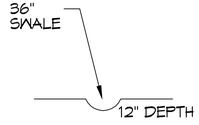

SWALE
SCALE: N.T.S.

DAMMON
ENGINEERING, INC.
LOUISIANA & MISSISSIPPI
www.dammonengineering.com
info@dammonengineering.com
PH: 985.649.5832
Chief Engineer: Brian Mistich, PE
554 Old Spanish Trail
Slidell, LA 70458

REVISIONS

#	DESCRIPTION	DATE

SEAL:

STORMWATER DRAWING
KDM BUILDERS
LOTS 16, 17 & 18
BETH DRIVE
SLIDELL, LA.

JOB No:	2350	DATE:	04-12-2019
DRAWN BY:	CAD	CHECKED BY:	JMS

The ideas contained in these plans, and all plans, designs and drawings prepared by Dammon Engineering, Inc., are the property of Dammon Engineering, Inc. and shall not be used in whole or in part for any purpose whatsoever without the written permission of Dammon Engineering, Inc. Any unauthorized use, disclosure to others, or alteration in connection with any work or project other than the specific project for which they were prepared, shall be at the user's sole risk and without liability to Dammon Engineering, Inc. The user shall indemnify and hold harmless Dammon Engineering, Inc. from all claims, damages, losses and expenses, including attorney's fees, arising out of or resulting therefrom.

SHEET TITLE:
SITE PLAN

DRAWING NUMBER:
C101

SHEET No: 3 of 1