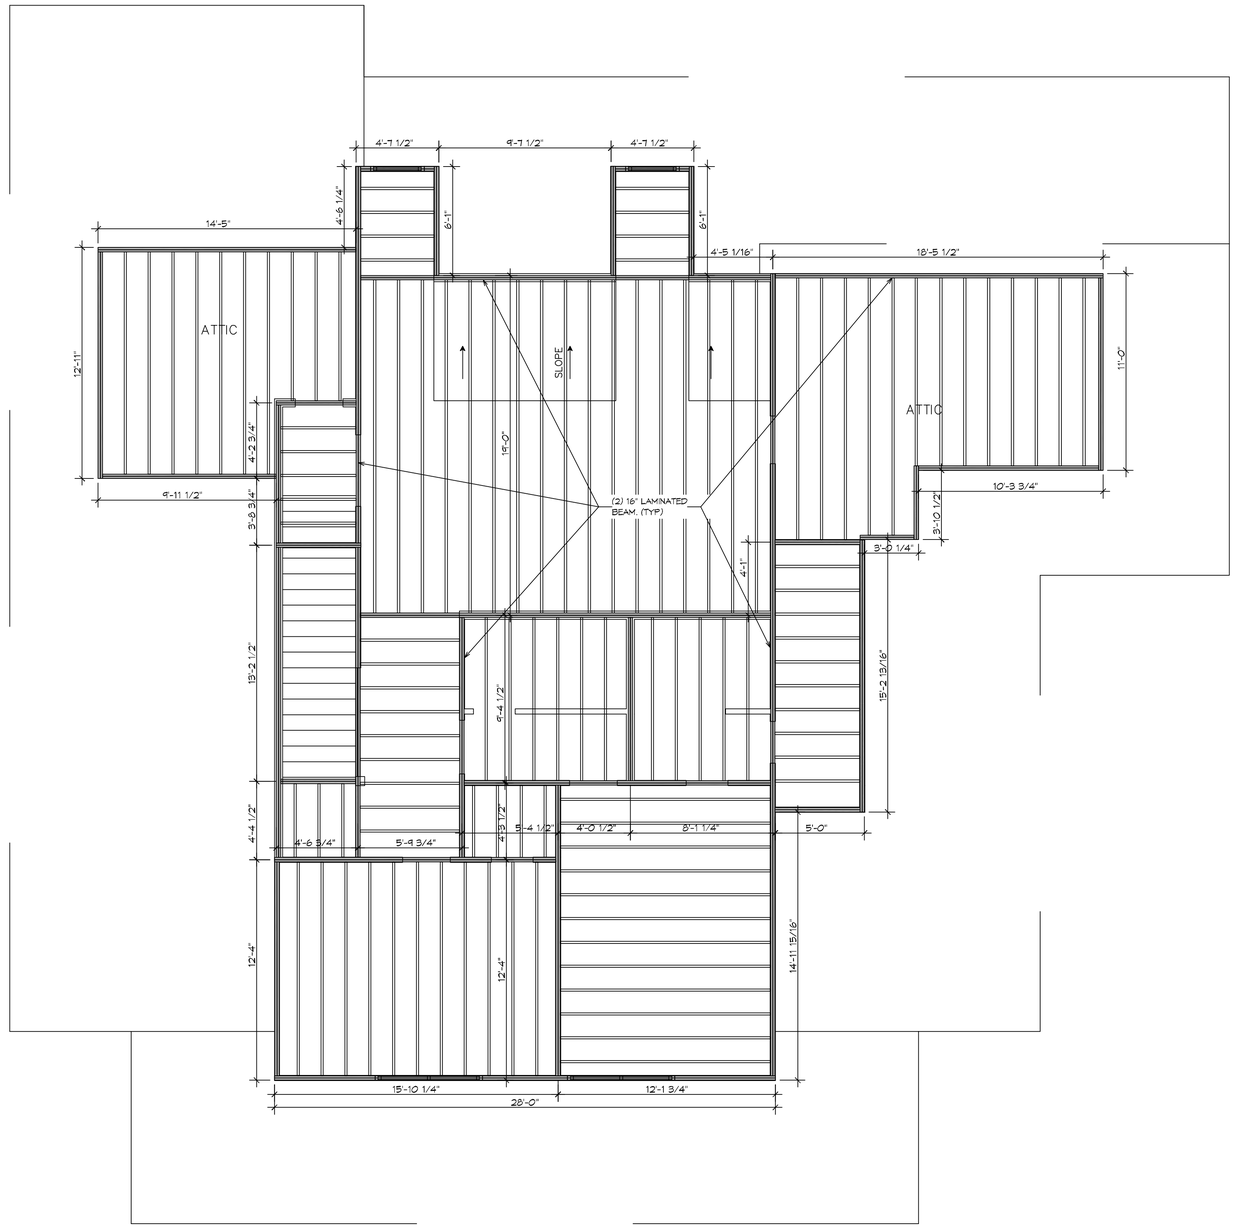

4 THIRD LEVEL FLOOR JOIST

SCALE: 1/4"= 1'-0"

DAMMON ENGINEERING, INC.
LOUISIANA & MISSISSIPPI

www.dammonengineering.com
info@dammonengineering.com
PH: 985.649.5832

Chief Engineer: Brian Mistich, PE
554 Old Spanish Trail
Slidell, LA 70458

REVISIONS

#	DESCRIPTION	DATE

SEAL:

STRUCTURAL DWGS

GARY & KATHLEEN AVENEL

451 E CHASE
MANDEVILLE, LA

JOB No:	2316	DATE:	12-04-2018
DRAWN BY:	CKD	CHECKED BY:	BAM

The design shown, the specifications, images and arrangements represented by this document are the property of Dammon Engineering, and are protected under the copyright laws. Reproduction or distribution without the express written consent of Dammon Engineering is prohibited. Copyright © 2018 Dammon Engineering, Inc. Total or partial use of the design or specifications are restricted to the original project shown.

SHEET TITLE:
THIRD LEVEL FLOOR JOIST

DRAWING NUMBER:

S104

SHEET No: 4 of 8

FILE NAME: J:_Foundations w Structural Only\Gary Avenel 451 Chase Rd\S-Structural\Drawings\S104 - Third Level Floor.dwg PLOT DATE & TIME: Wednesday, December 4, 2018 3:50:53 PM