FILE NAME: J:_Foundations & Structural Work\Gary and Kathleen Avenel 451 Chase, Ford, CS Materials\current drawings\S105 - ROOF Level Framing PLOT DATE & TIME: Wednesday, December 4, 2019 2:59:52 PM

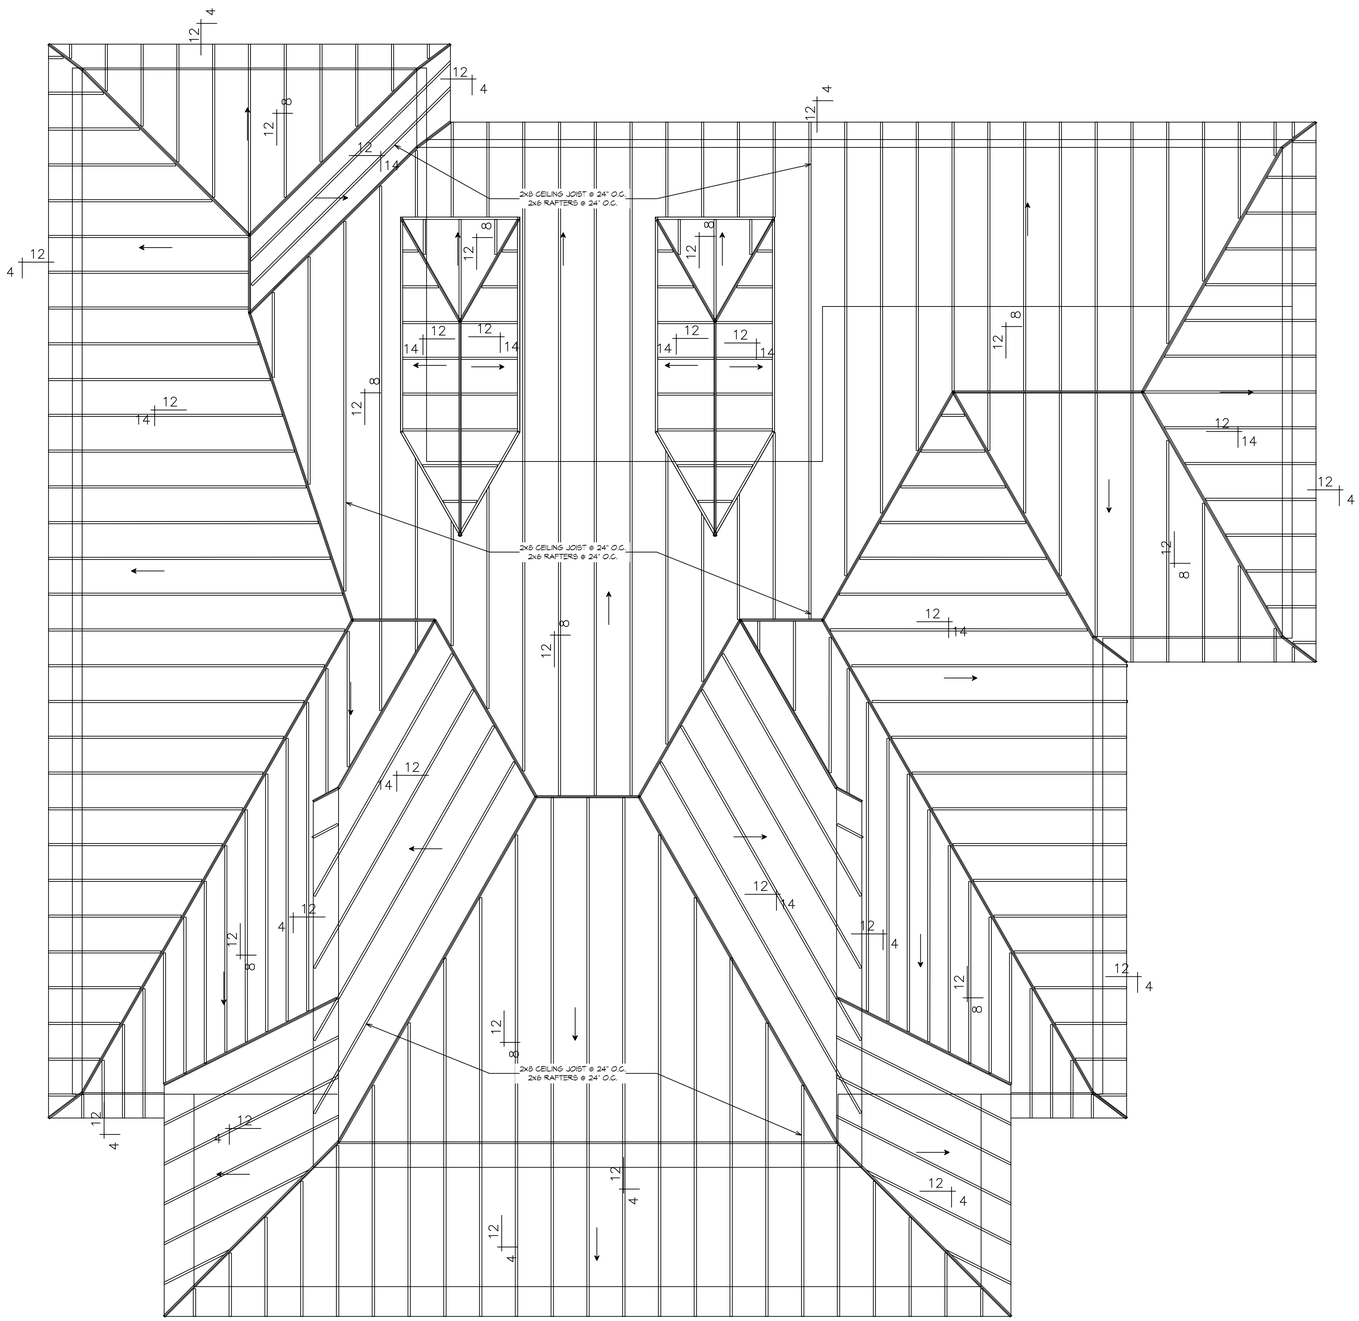

5 CEILING AND RAFTERS
SCALE: 1/4"= 1'-0"

DAMMON ENGINEERING, INC.
LOUISIANA & MISSISSIPPI
www.dammonengineering.com
info@dammonengineering.com
PH: 985.649.5832
Chief Engineer: Brian Mistich, PE
554 Old Spanish Trail
Slidell, LA 70458

REVISIONS

#	DESCRIPTION	DATE

SEAL:

STRUCTURAL DWGS
GARY & KATHLEEN AVENEL
451 E. CHASE
MANDEVILLE, LA

JOB No:	2376	DATE:	12-04-2019
DRAWN BY:	CMD	CHECKED BY:	BAM

The above drawings and specifications, designs and arrangements represented thereby are and shall remain the property of Dammon Engineering, and are not to be used in any way without the permission of Dammon Engineering. Visual contact with these drawings or specifications shall constitute conclusive evidence of acceptance of these restrictions.

SHEET TITLE:
CEILING AND RAFTERS

DRAWING NUMBER:
S105

SHEET No: 5 of 6