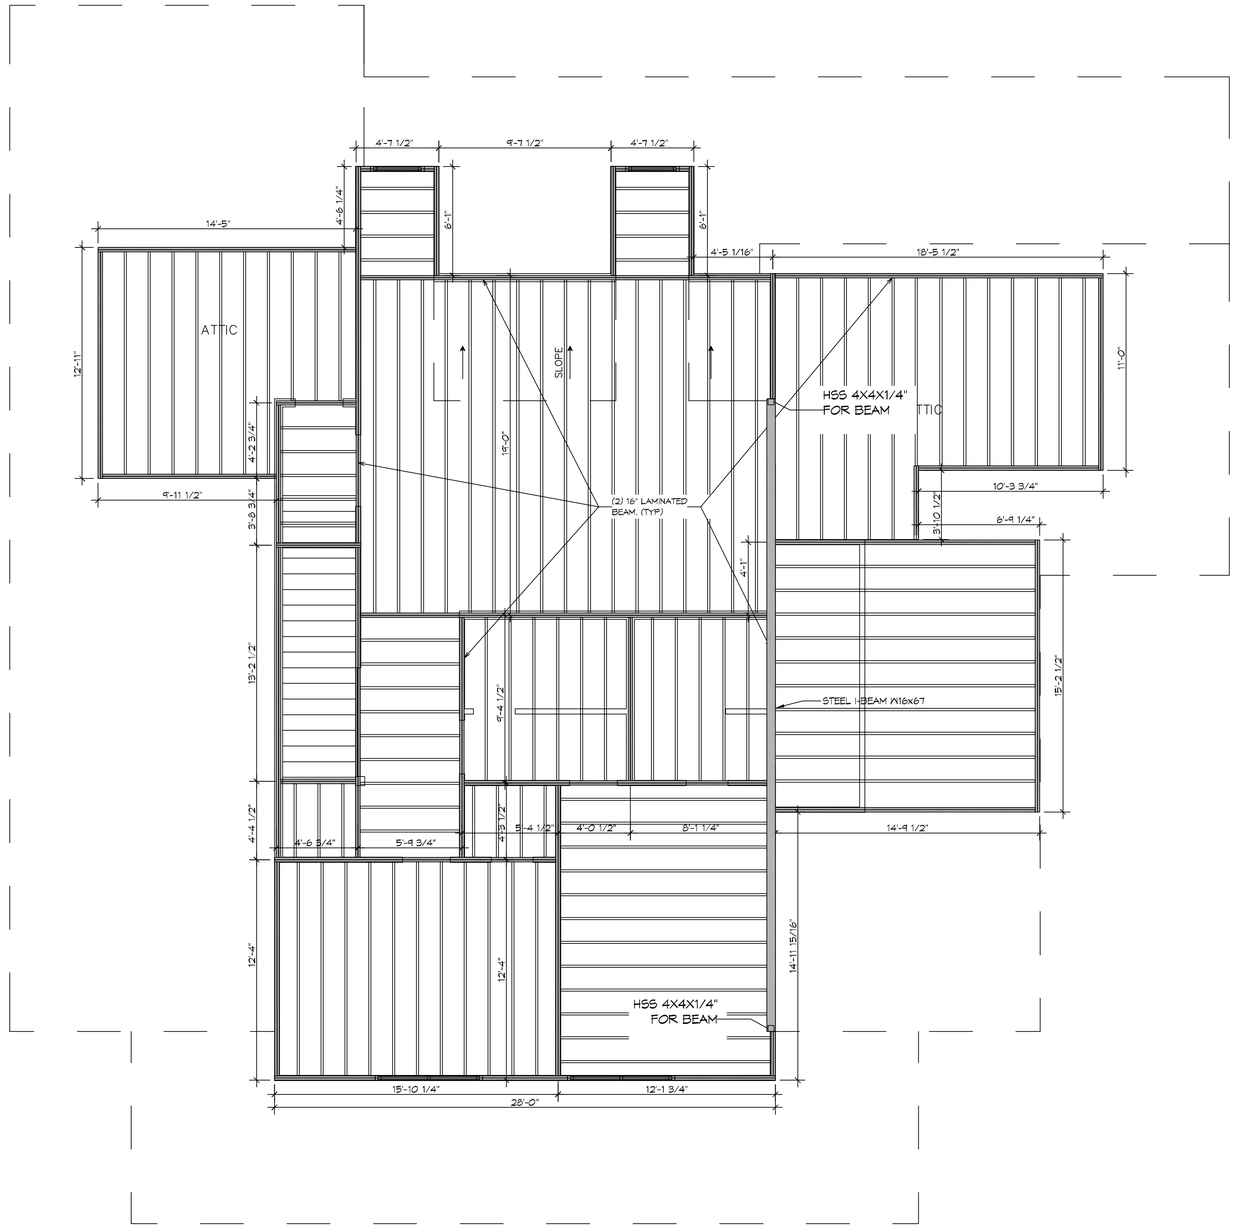

4 THIRD LEVEL FLOOR JOIST

SCALE: 1/4"= 1'-0"

DAMMON ENGINEERING, INC.
LOUISIANA & MISSISSIPPI

www.dammonengineering.com
info@dammonengineering.com
PH: 985.649.5832

Chief Engineer: Brian Mistich, PE
554 Old Spanish Trail
Slidell, LA 70458

#	DESCRIPTION	DATE

REVISIONS

SEAL:

STATE OF LOUISIANA
BRIAN A. MISTICH
License No. 30187
12-26-2019
PROFESSIONAL ENGINEER

STRUCTURAL DWGS

GARY & KATHLEEN AVENEL

451 E CHASE
MANDEVILLE, LA

JOB No:	2403	DATE:	12-26-2019
DRAWN BY:	CKD	CHECKED BY:	BAM

The data shown on, and all plans, designs and programs represent facility as-built conditions to the best of Dammon Engineering, Inc. knowledge and belief. Dammon Engineering, Inc. makes no warranties, express or implied, as to the accuracy of such data and information. Dammon Engineering, Inc. assumes no responsibility for any deficiencies in such data and information or for any deficiencies in such construction or operation of facilities or equipment which may result from such data and information.

SHEET TITLE:
THIRD LEVEL
FLOOR JOIST

DRAWING NUMBER:

S104

SHEET No: 4 of 8

FILE NAME: J:\+ Foundations or Structural Only\2403 - Gary Avenel, 451 Chase, Ext. Or Mandeville\Current Drawings\S104 - Third Level Floor.dwg PLOT DATE & TIME: Thursday, December 26, 2019 3:18:58 PM