## WIND SPEED NOTE

THE CONSTRUCTION FOR SAID HOUSE, WIND SPEED IS 130 MPH. THIS DESIGN IS IN ACCORDANCE WITH: AMERICAN WOOD COUNCIL, WOOD FRAME CONSTRUCTION MANUAL FOR ONE AND TWO FAMILY DWELLINGS (WFCM) 2015 EDITION AS WELL AS THE INTERNATIONAL RESIDENTIAL CODE (IRC) 2015 EDITION.

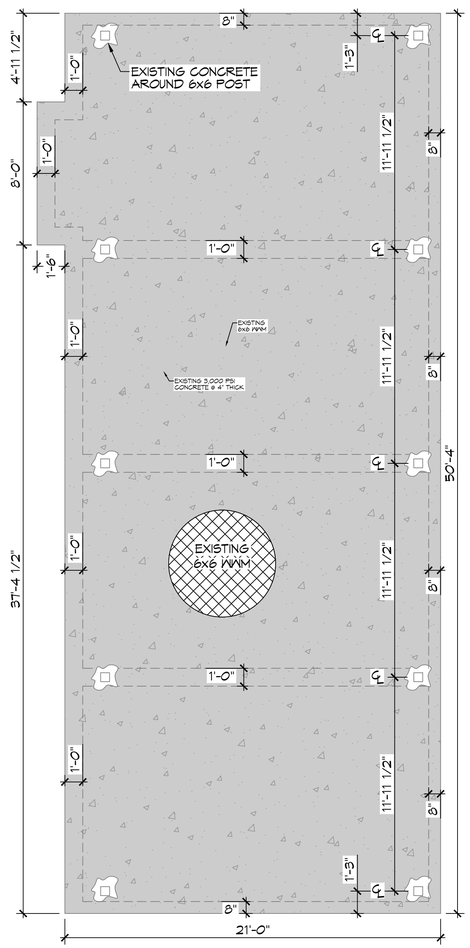


3 FOUNDATION PLAN
SCALE: 1/4" = 1'-0"

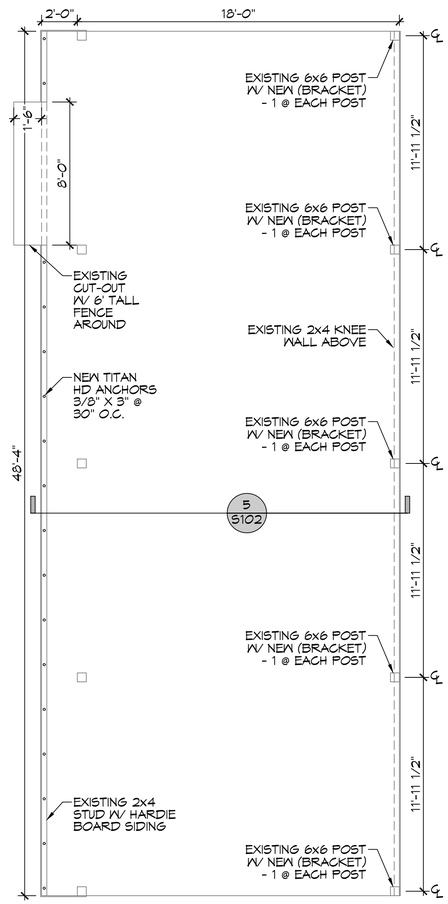


4 FLOOR PLAN
SCALE: 1/4" = 1'-0"

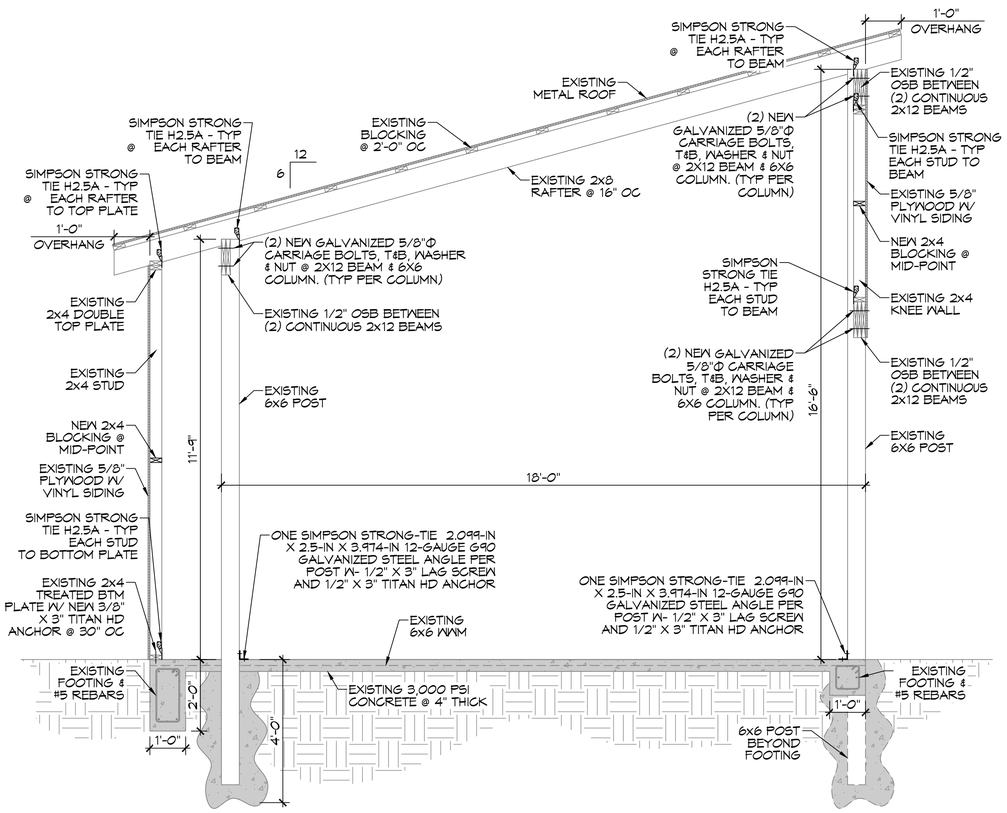


5 CARPORT SECTION
SCALE: 1/2" = 1'-0"


DAMMON ENGINEERING, INC.
LOUISIANA & MISSISSIPPI
www.dammoneng.com
info@dammoneng.com
PH: 985.649.5832
Chief Engineer: Brian Mistich, PE
1550 Gadwall Trail
Slidell, LA 70458


REVISIONS

| # | DESCRIPTION | DATE |
|---|---|---|
| | | |

SEAL:

STATE OF LOUISIANA
BRIAN A. MISTICH
License No. 30187
PROFESSIONAL ENGINEER

STRUCTURAL PLAN
OTONIEL AMADOR
28061 HWY-40
BUSH, LA 70431

| | | | |
|---|---|---|---|
| JOB No: | 2022 | DATE: | 10-20-2022 |
| DRAWN BY: | CKD | CHECKED BY: | BAM |


THIS DRAWING IS THE PROPERTY OF DAMMON ENGINEERING, INC. AND MAY NOT BE REPRODUCED OR USED FOR OTHER PROJECTS EXCEPT BY AGREEMENT WITH DAMMON ENGINEERING, INC. THIS DRAWING IS INSTRUMENT OF SERVICE FOR THE EXISTING PROJECT FOR WHICH THIS HAS BEEN PREPARED AND MAY NOT BE USED FOR OTHER PROJECTS OR WHICH THIS HAS NOT BEEN PREPARED AND MAY NOT BE USED WITHOUT WRITTEN CONSENT OF DAMMON ENGINEERING, INC.


SHEET TITLE:
COVERED CARPORT - FOUNDATION, FLOOR, AND SECTION PLANS

DRAWING NUMBER:
S102

SHEET No: 2 of 2


FILE NAME: J:\- Foundations or Structural Only\28061 Hwy 40 John Burnette\working dwgs\S102 - Section View - Covered Carport.dwg PLOT DATE & TIME: Thursday, October 20, 2022 11:09:31 AM