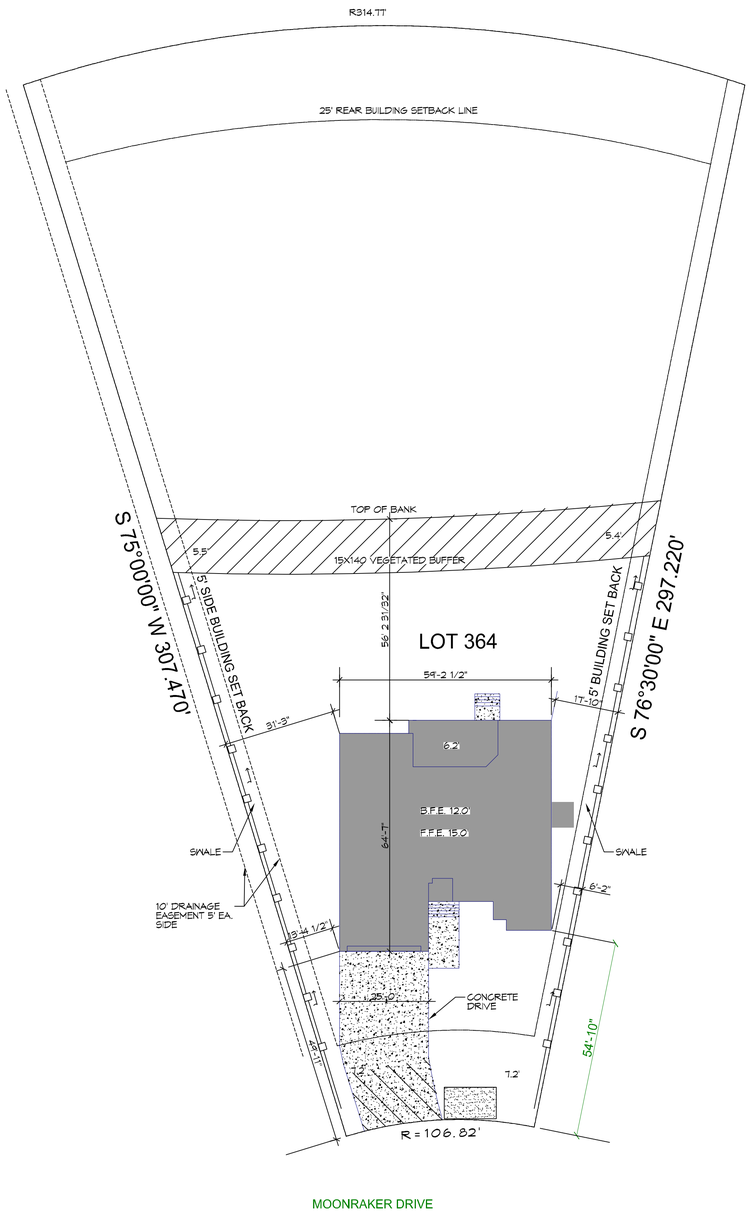

N

SITE PLAN OF LOT 364

SCALE: 1" = 20'-0"

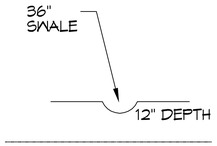

SWALE

SCALE: N.T.S.

STORMWATER CONTROL LEGEND

- SILT FENCE
- VEGETATED BUFFER
- EROSION MAT
- RIP RAP
- WATER FLOW
- EXIT PAD

DAMMON ENGINEERING, INC.
LOUISIANA & MISSISSIPPI
www.dammonengineering.com
info@dammonengineering.com
PH: 985.649.5832
Chief Engineer: Brian Mistich, PE
554 Old Spanish Trail
Slidell, LA 70458

REVISIONS

#	DESCRIPTION	DATE

SEAL:

05-05-2020

STORMWATER SITE PLAN

JOELLE AND DALE DEBAUTTE

956 MOONRAKER DRIVE
SLIDELL, LA.

JOB No:	2020	DATE:	05-04-2020
DRAWN BY:	CKD	CHECKED BY:	JMS

The client is the legal owner of all plans, images and all expressions contained therein and is the sole and exclusive property of Dammon Engineering, and as such Dammon Engineering retains the right to control the use of such plans, images and all expressions contained therein. Dammon Engineering is hereby granted a right of first refusal to perform all future work on the subject property. Dammon Engineering is hereby granted a right of first refusal to perform all future work on the subject property.

SHEET TITLE:
SITE PLAN / DRAINAGE

DRAWING NUMBER:

C101

SHEET No: 1 of 1

FILE NAME: J:_Foundations or Structural Only\356 Moonraker Debautte\working folder\C101 - Site Plan.dwg PLOT DATE & TIME: Tuesday, May 5, 2020 11:33:33 AM