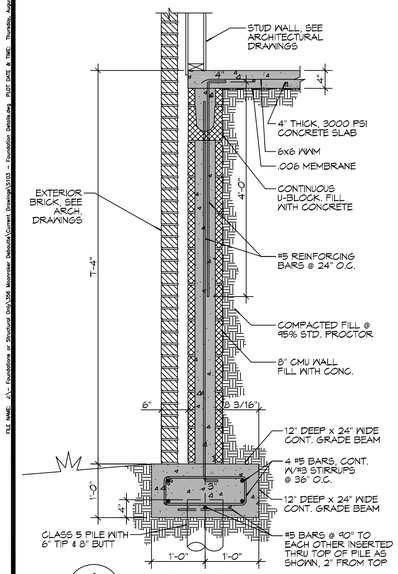

1 SECTION
S103|S102 SCALE: 3/4" = 1'-0"

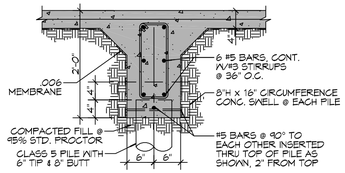

2 SECTION
S103|S102 SCALE: 3/4" = 1'-0"

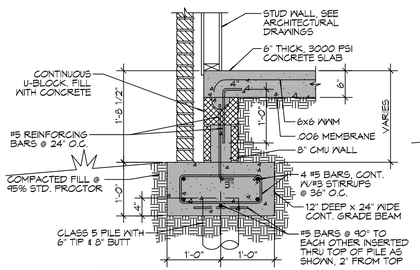

3 SECTION
S103|S102 SCALE: 3/4" = 1'-0"

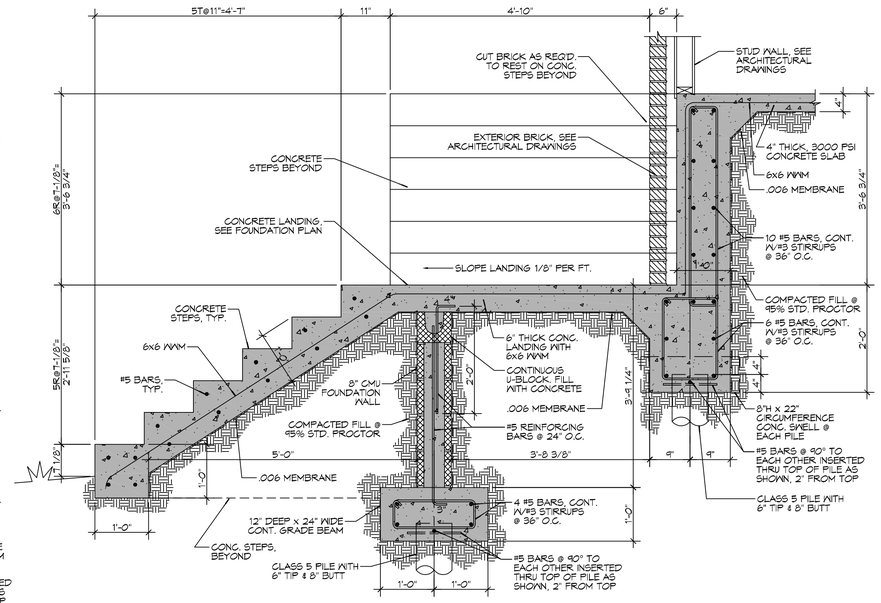

4 SECTION
S103|S102 SCALE: 3/4" = 1'-0"

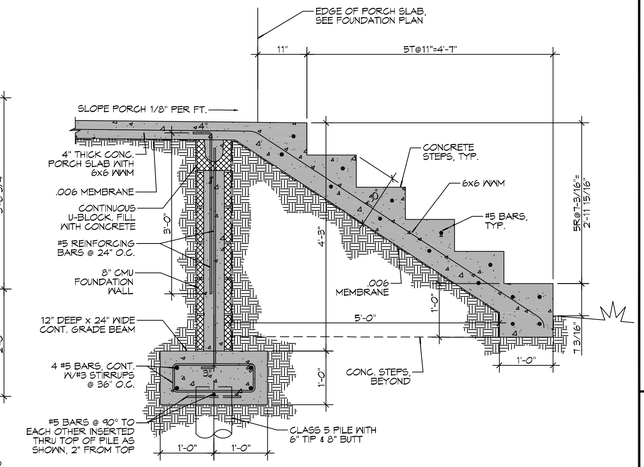

5 SECTION
S103|S102 SCALE: 3/4" = 1'-0"

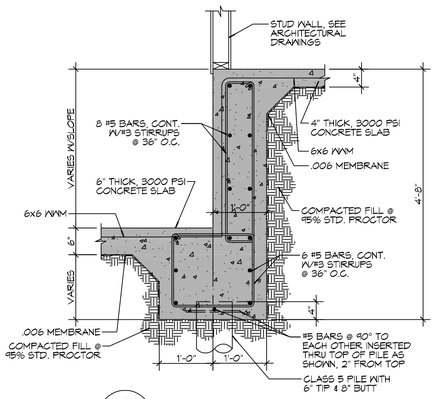

6 SECTION
S103|S102 SCALE: 3/4" = 1'-0"

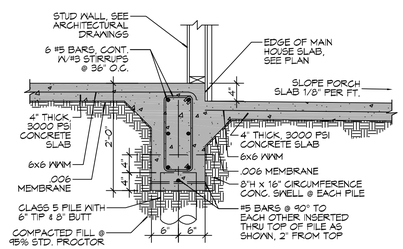

7 SECTION
S103|S102 SCALE: 3/4" = 1'-0"

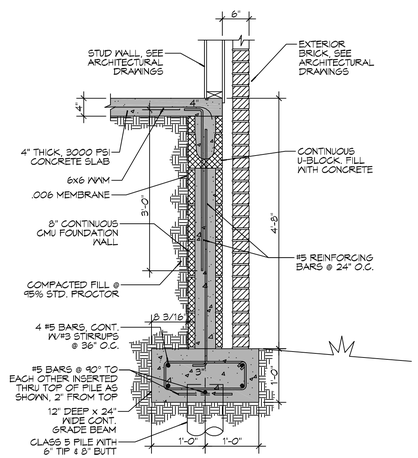

8 SECTION
S103|S102 SCALE: 3/4" = 1'-0"

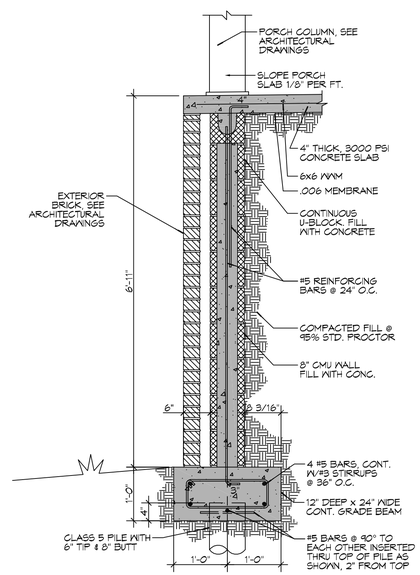

9 SECTION
S103|S102 SCALE: 3/4" = 1'-0"

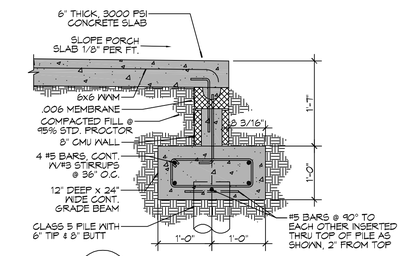

10 SECTION
S103|S102 SCALE: 3/4" = 1'-0"

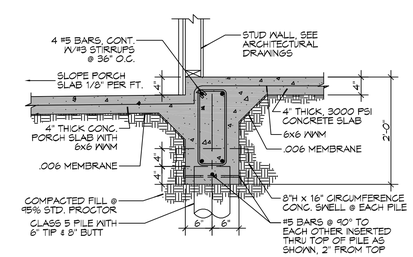

11 SECTION
S103|S102 SCALE: 3/4" = 1'-0"

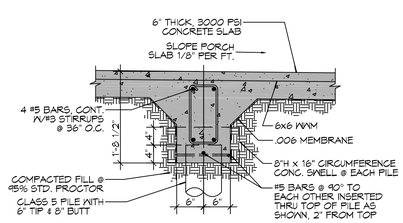

12 SECTION
S103|S102 SCALE: 3/4" = 1'-0"

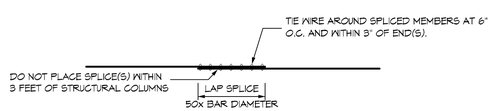

13 SPLICE DETAIL
S103|S102 SCALE: 3/4" = 1'-0"

J:\DAMMON\Dammon Logo\Dammon Logo_Banner.jpg

www.dammonengineering.com
info@dammonengineering.com
PH: 985.649.5832
F: 985.641.5950

Chief Architect: Kevin J. Klochen, NCARB
Chief Engineer: Brian Mistich, PE
554 Old Spanish Trail
Slidell, LA 70458

REVISIONS

#	DESCRIPTION	DATE

SEAL:

A FOUNDATION FOR THE BILL & MICKI DAVIS RESIDENCE

LOT 5-47 MOONRAKER ISLAND
SLIDELL, LOUISIANA 70455

JOB No:	2248
DATE:	6-29-15
DRAWN BY:	JTL
CHECKED BY:	CKD

The drawings and specifications, designs and arrangements represented thereby, are the property of the Dammon Engineering, and are intended for use only in connection with the project for which they are prepared. Any other use, or any use of a previous design, shall not be permitted without the express written consent of Dammon Engineering. Those persons who have received permission to use the drawings and specifications are prohibited from copying, cloning, or any other method of duplication.

SHEET TITLE:
FOUNDATION DETAILS

DRAWING NUMBER:
S103

SHEET No: 00 of #