6 REAR VIEW
SCALE: 1/4" = 1'-0"

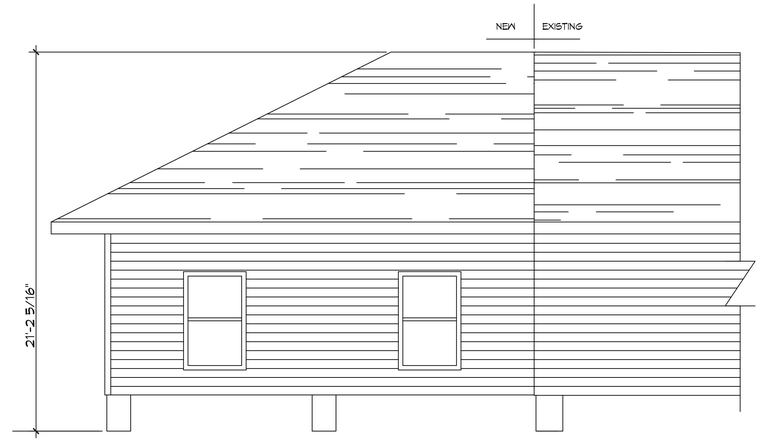

7 SIDE VIEW
SCALE: 1/4" = 1'-0"

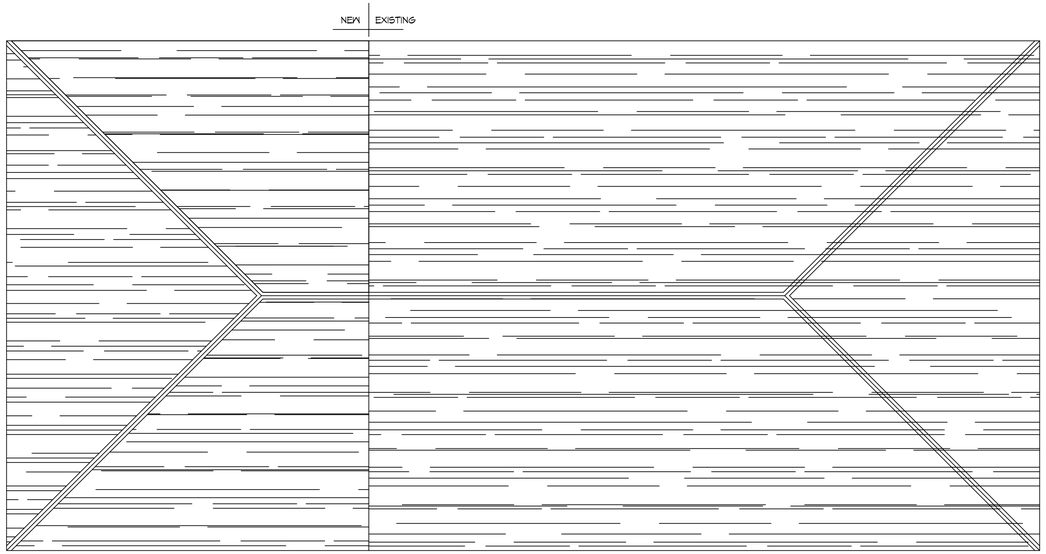

8 ROOF PLAN
SCALE: 3/16" = 1'-0"

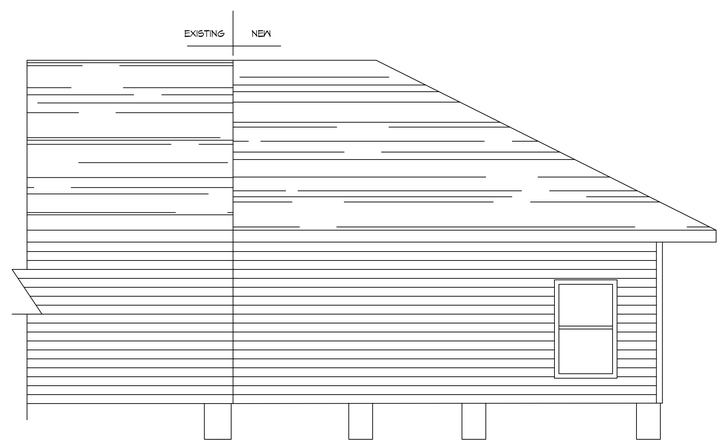

9 SIDE VIEW
SCALE: 1/4" = 1'-0"

DAMMON ENGINEERING, INC.
LOUISIANA & MISSISSIPPI
www.dammonengineering.com
info@dammonengineering.com
PH: 985.649.5832
Chief Engineer: Brian Mistich, PE
5500 Oakridge Trail
Slidell, LA 70458

REVISIONS

#	DESCRIPTION	DATE

SEAL:

STATE OF LOUISIANA
BRIAN A. MISTICH
License No. 30187
5-16-24
PROFESSIONAL ENGINEER

RESIDENTIAL ADDITION
SANDRA MORTON WILLIAMS
4391 TUPELO
SLIDELL, LA. 70461

JOB No:	CKD
DATE:	05-16-2024
DRAWN BY:	CKD
CHECKED BY:	BAM

The plans, specifications and other documents, including all drawings and computer models, prepared by Dammon Engineering, are instruments of service in respect of the project. Dammon Engineering shall retain ownership and property in all such documents, including all copyrights therein. Dammon Engineering shall grant a license to the owner for the use of such documents for the project, but which license shall terminate upon completion of the project. Any other use or reproduction of such documents without written consent of Dammon Engineering is prohibited.

SHEET TITLE:
BLDG
ELEVATIONS

DRAWING NUMBER:
A102

SHEET No: 5 of 7

FILE NAME: J:\- Foundations or Structural Only\A391 Tupelo Drive Addn Martin\House Foundation\Current Drawings\A102 — Elevations Plan.dwg PLOT DATE & TIME: Friday, May 17, 2024 8:34:12 AM