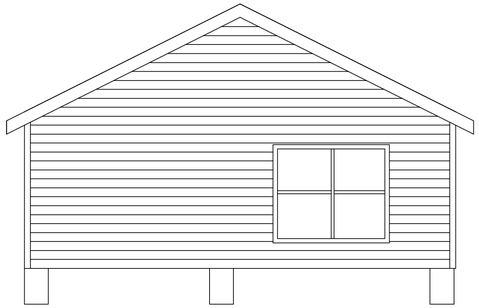

4 REAR VIEW
SCALE: 1/4" = 1'-0"

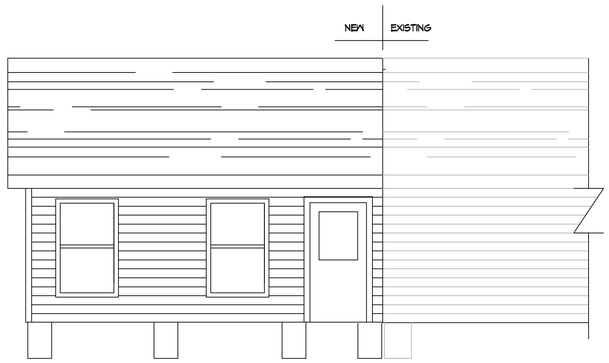


5 SIDE VIEW
SCALE: 1/4" = 1'-0"

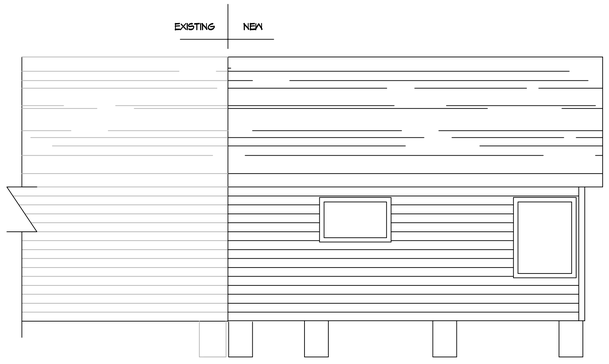


6 SIDE VIEW
SCALE: 1/4" = 1'-0"

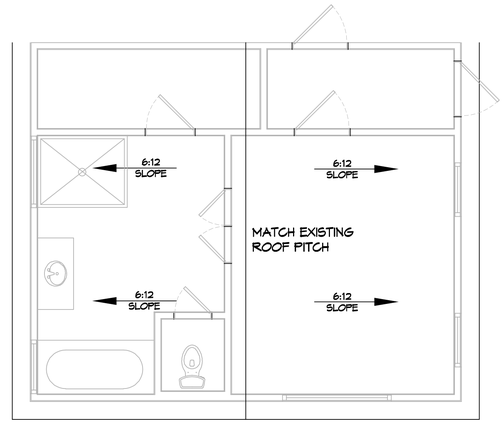


7 ROOF PLAN
SCALE: 1/4" = 1'-0"

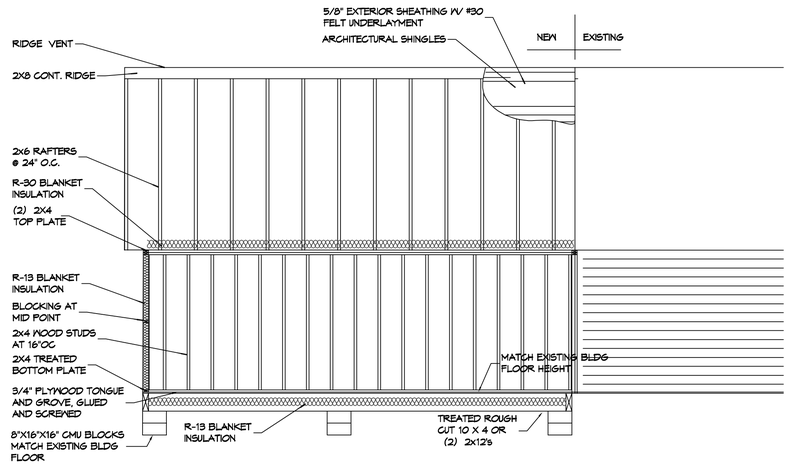


8 TYPICAL SECTION
SCALE: 1/4" = 1'-0"


DAMMON ENGINEERING, INC.
LOUISIANA & MISSISSIPPI
www.dammonengineering.com
info@dammonengineering.com
PH: 985.649.5832
Chief Engineer: Brian Mistich, PE
5540 Lakeside Trail
Slidell, LA 70458


| # | DESCRIPTION | DATE |
|---|---|---|
| | | |

REVISIONS

SEAL:

CHASE JACOBS

843 CITRUS STREET
SLIDELL, LA. 70460

JOB No: DATE: 02-28-22
DRAWN BY: CKD CHECKED BY: BAM


The drawings and specifications contained herein are the property of Dammon Engineering, and shall not be reproduced or used for other projects, or be loaned to other parties, without the written consent of Dammon Engineering. The reproducibility of these documents is limited to the original project for which they were prepared and developed without written consent.


SHEET TITLE:
BLDG
ELEVATIONS

DRAWING NUMBER:
A102

SHEET No: 3 of 4


FILE NAME: J:_Foundations or Structural Only\843 Citrus St Slidell Chase Jacobs\Current Drawings\A102 - Elevations Plan.dwg PLOT DATE & TIME: Monday, February 28, 2022 10:02:07 AM