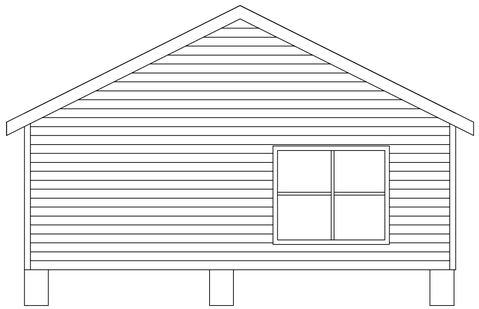

5 REAR VIEW
SCALE: 1/4" = 1'-0"

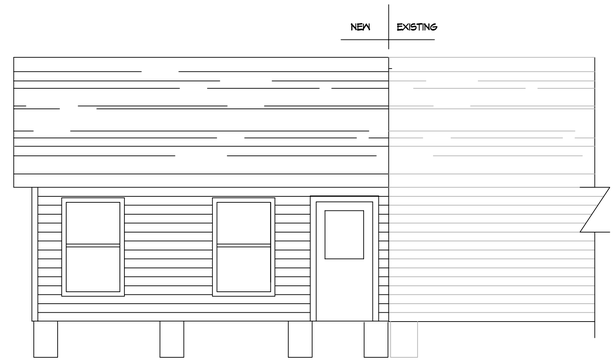

6 SIDE VIEW
SCALE: 1/4" = 1'-0"

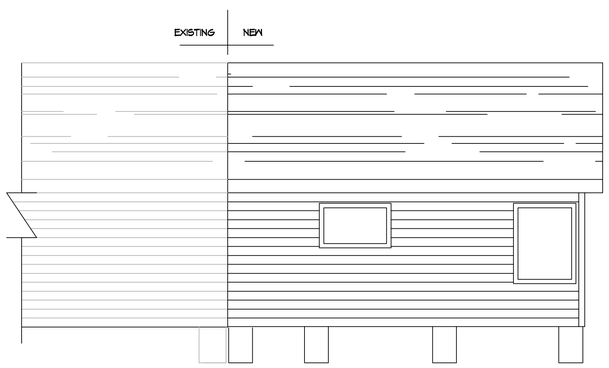

7 SIDE VIEW
SCALE: 1/4" = 1'-0"

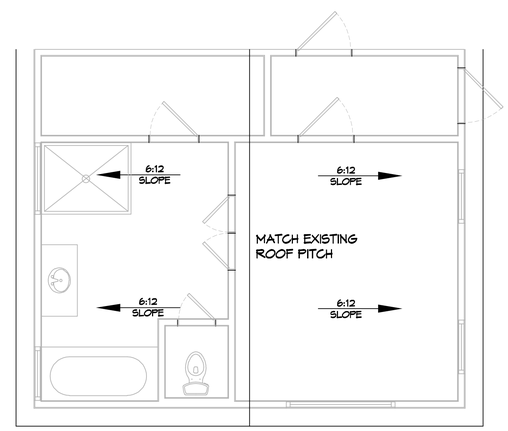

8 ROOF PLAN
SCALE: 1/4" = 1'-0"

DAMMON
ENGINEERING, INC.
LOUISIANA & MISSISSIPPI
www.dammonengineering.com
info@dammonengineering.com
PH: 985.649.5832
Chief Engineer: Brian Mistich, PE
5540 Classic Trail
Slidell, LA 70458

REVISIONS

#	DESCRIPTION	DATE

SEAL:

CHASE JACOBS
643 CITRUS STREET
SLIDELL, LA. 70460

JOB No:
DATE: 03-02-22
DRAWN BY: CKD
CHECKED BY: BAM

The design shown on this drawing is the property of Dammon Engineering, and should remain the property of the client for which it was prepared. Reproduction or use of this design for any purpose other than those authorized by Dammon Engineering, and without written consent, is prohibited. The design shown on this drawing is copyrighted by Dammon Engineering, and should not be used on other projects for which it has not been prepared and licensed without written consent.

SHEET TITLE:
BLDG
ELEVATIONS

DRAWING NUMBER:
A102

SHEET No: 3 of 4

FILE NAME: J:\-Facilities w Structural Only\443 Citrus St Slidell Chase Jacobs\Current Drawings\A102 - Elevations Plan.dwg PLOT DATE & TIME: Wednesday, March 2, 2022 7:37:37 AM