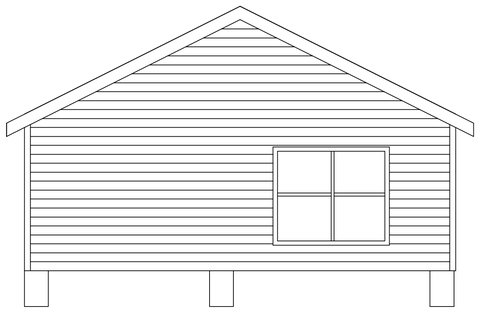

5 REAR VIEW
SCALE: 1/4" = 1'-0"

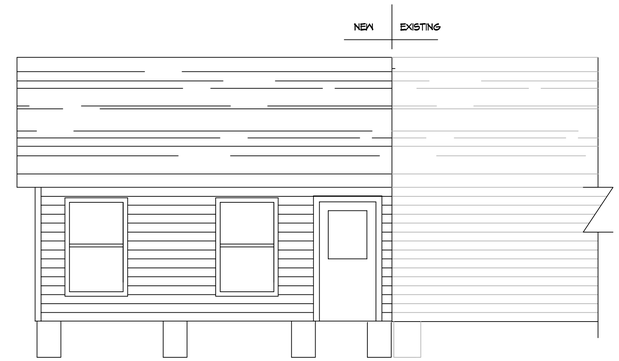

6 SIDE VIEW
SCALE: 1/4" = 1'-0"

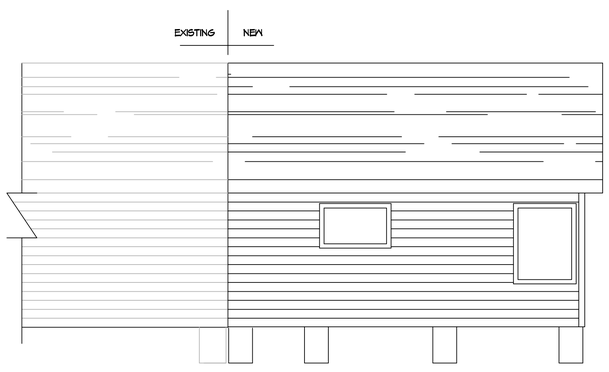

7 SIDE VIEW
SCALE: 1/4" = 1'-0"

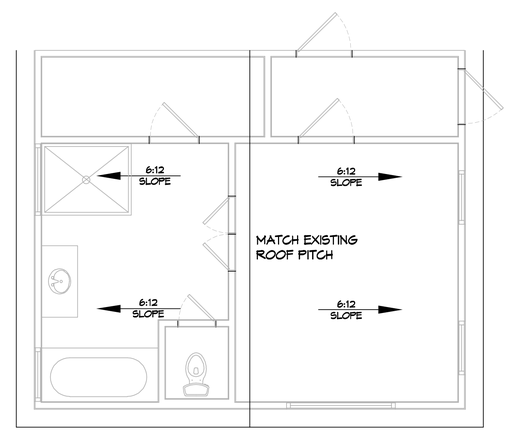

8 ROOF PLAN
SCALE: 1/4" = 1'-0"

DAMMON
ENGINEERING, INC.
LOUISIANA & MISSISSIPPI
www.dammonengineering.com
info@dammonengineering.com
PH: 985.649.5832
Chief Engineer: Brian Mistich, PE
5540 Oleander Trail
Slidell, LA 70458

REVISIONS

#	DESCRIPTION	DATE

STATE OF LOUISIANA
BRIAN A. MISTICH
License No. 30187
PROFESSIONAL ENGINEER

CHASE JACOBS

643 CITRUS STREET
SLIDELL, LA. 70460

JOB No:
DATE: 03-02-22
DRAWN BY: CKD
CHECKED BY: BAM

The plans, details and specifications, which are at all times the property of Dammon Engineering, Inc., are intended for use on the project for which they were prepared and prepared exclusively for such project. Any other use, including but not limited to, reproduction or use for any purpose other than that for which the same were prepared and prepared exclusively for such project, without written consent of Dammon Engineering, Inc., is prohibited. Title to the plans and specifications remains in Dammon Engineering, Inc.

SHEET TITLE:
BLDG
ELEVATIONS

DRAWING NUMBER:
A102

SHEET No: 3 of 4

FILE NAME: J:\- Foundations w Structural Only\643 Citrus St Slidell Chase Jacobs\Current Drawings\A102 - Elevations Plan.dwg PLOT DATE & TIME: Thursday, March 3, 2022 7:49:59 AM