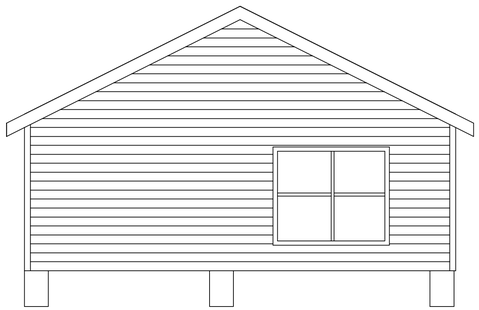

5 REAR VIEW
SCALE: 1/4" = 1'-0"

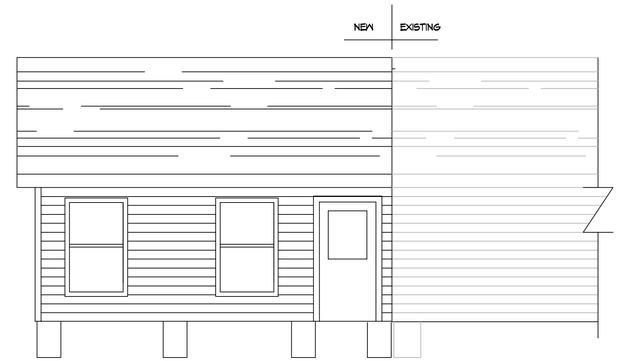

6 SIDE VIEW
SCALE: 1/4" = 1'-0"

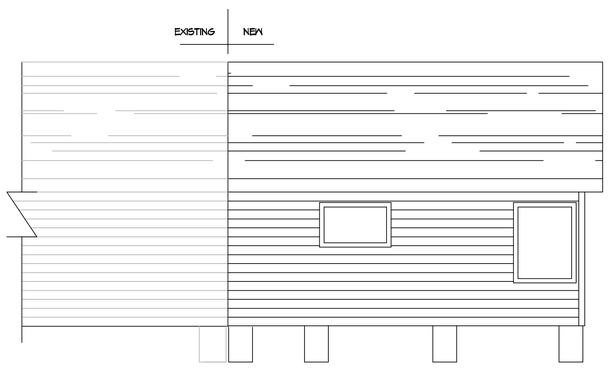

7 SIDE VIEW
SCALE: 1/4" = 1'-0"

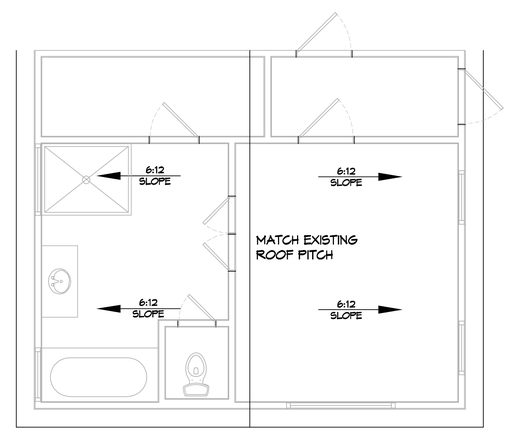

8 ROOF PLAN
SCALE: 1/4" = 1'-0"

DAMMON ENGINEERING, INC.
LOUISIANA & MISSISSIPPI
Chief Engineer: Brian Mistich, PE
5540 Ouiskolo Trail
Slidell, LA 70458
www.dammonengineering.com
info@dammonengineering.com
PH: 985.649.5832

#	DESCRIPTION	DATE

REVISIONS

STATE OF LOUISIANA
BRIAN A. MISTICH
License No. 30187
PROFESSIONAL ENGINEER

CHASE JACOBS

643 CITRUS STREET
SLIDELL, LA. 70460

JOB No:
DATE: 03-21-22
DRAWN BY: CKD
CHECKED BY: BAM

The plans, details and specifications, which are the property of Dammon Engineering, and shall remain the property of Dammon Engineering, and in such capacity shall be loaned to the original owner for his use in connection with the work for which they are prepared. They are not to be loaned or given to others nor used on any other work except by agreement in writing with Dammon Engineering. Reproductions of these plans and specifications without written consent of Dammon Engineering are prohibited. Visual contact with these documents shall constitute acceptance of the above restrictions.

SHEET TITLE:
BLDG
ELEVATIONS

DRAWING NUMBER:
A102

SHEET No: 3 of 5

FILE NAME: J:\- Foundations w Structural Only\643 Citrus St Slidell Chase Jacobs\Current Drawings\A102 - Elevations Plan.dwg PLOT DATE & TIME: Monday, March 21, 2022 12:47:15 PM