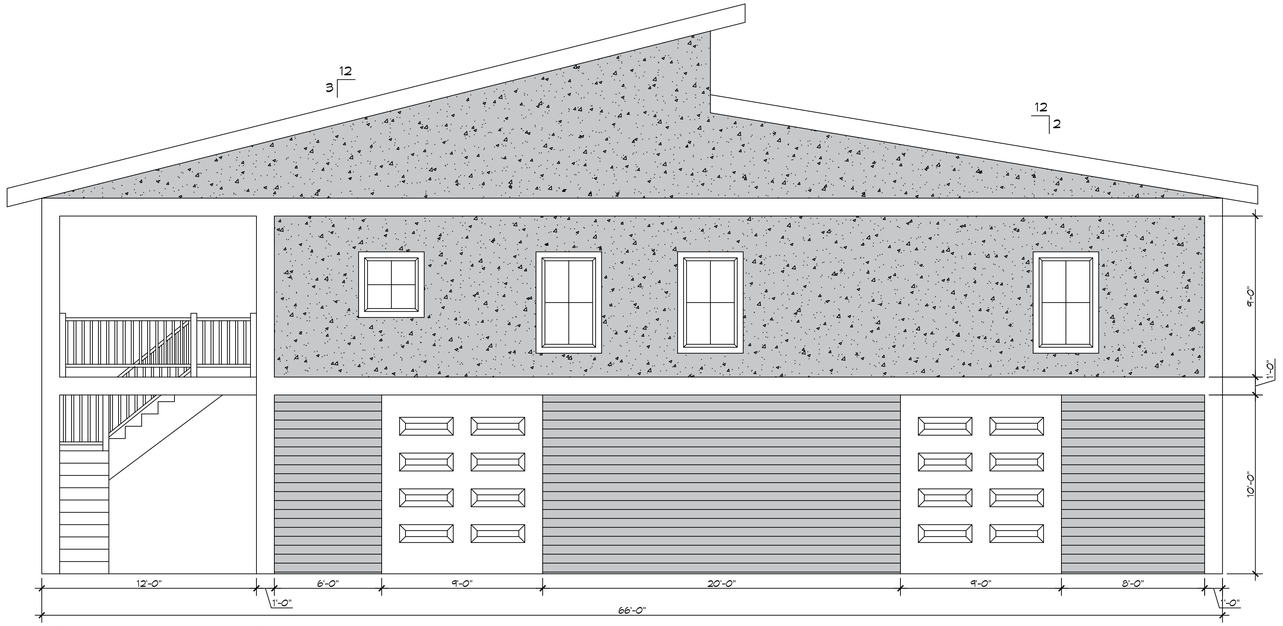

5 RIGHT ELEVATION
SCALE: 1/4" = 1'-0"

7 FRONT ELEVATION
SCALE: 1/4" = 1'-0"

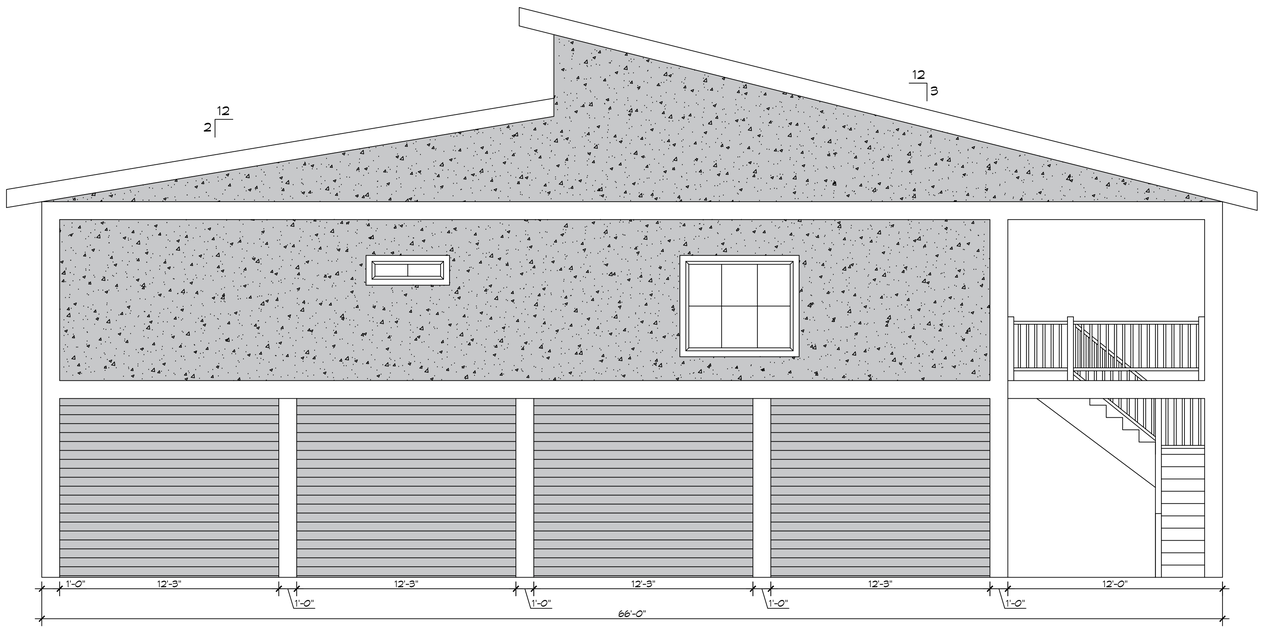

8 LEFT ELEVATION
SCALE: 1/4" = 1'-0"

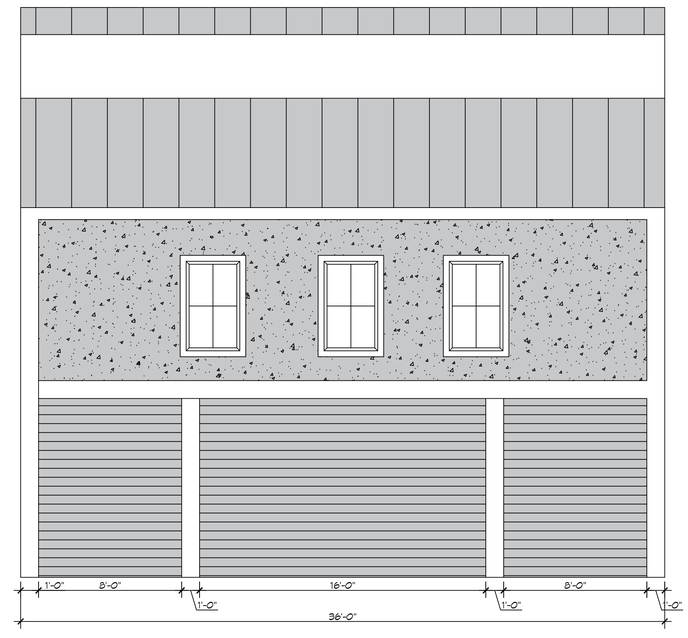

6 REAR VIEW
SCALE: 1/4" = 1'-0"

DAMMON ENGINEERING, INC.
LOUISIANA & MISSISSIPPI

www.dammonengineering.com
info@dammonengineering.com
PH: 985.649.5832

Chief Engineer: Brian Mistich, PE
5540 Oak Grove Trail
Slidell, LA 70458

#	DESCRIPTION	DATE

REVISIONS

SEAL:

BRETT CABRIRAC

ROBERT STREET
SLIDELL, LA. 70458

DATE:	04-04-23
CHECKED BY:	BAM
DRAWN BY:	CKD
JOB No:	

The design shown and described herein, including all dimensions, specifications and details, is the property of Dammon Engineering, and shall not be used for any other work except by written agreement with Dammon Engineering. Reproduction or publication of these plans, in whole or in part, is prohibited. The data contained herein is to be treated as an unpublished work and shall not be disclosed to others, nor used for any purpose except as authorized in writing by Dammon Engineering.

SHEET TITLE:
BLDG
ELEVATIONS

DRAWING NUMBER:

A102

SHEET No: 3 of 5