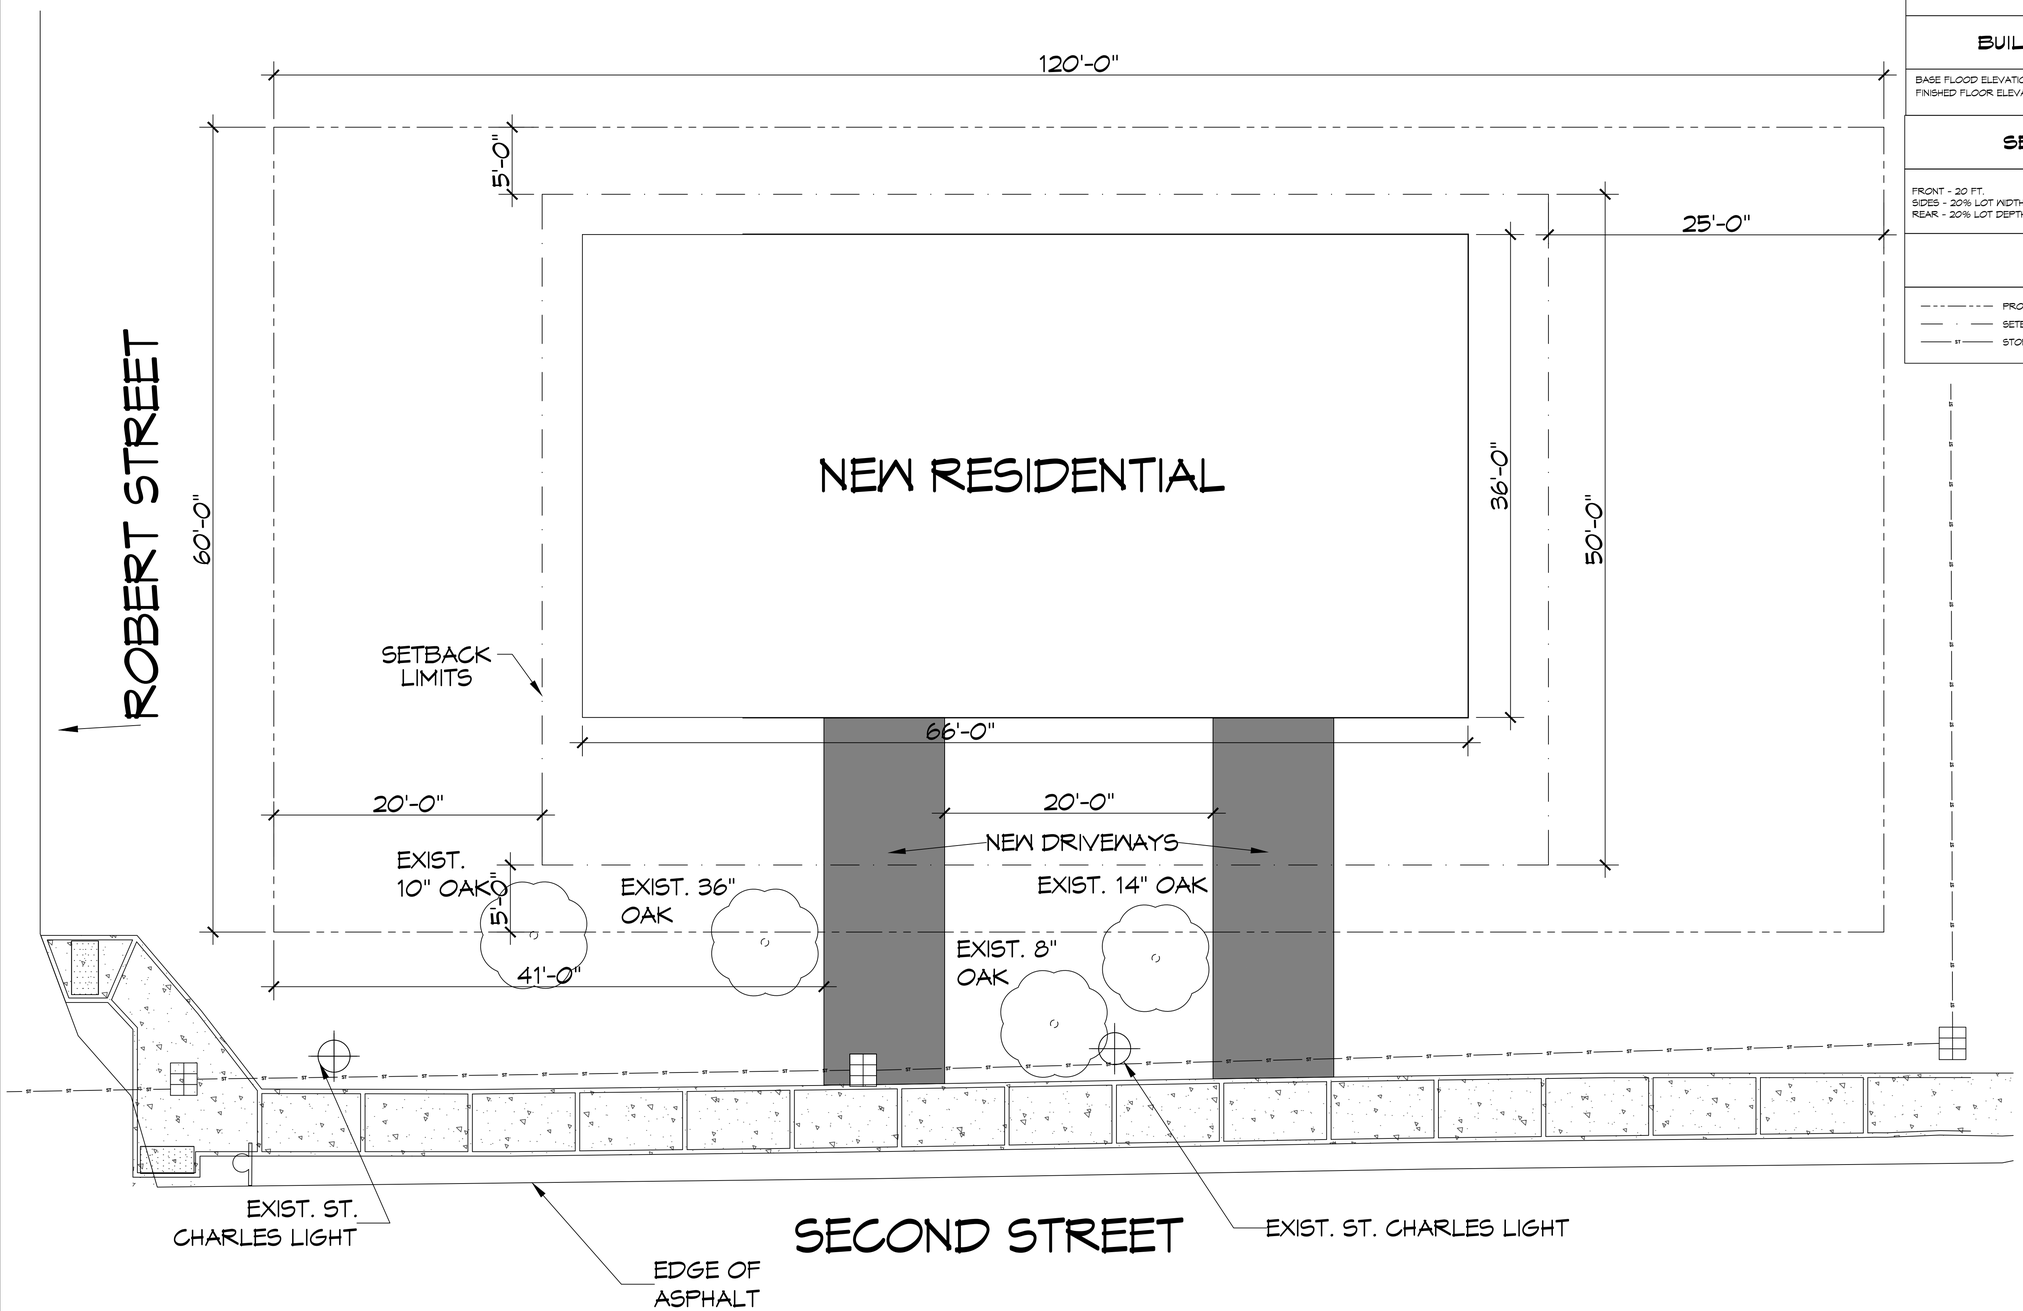

N

1 SITE PLAN
SCALE: 3/16" = 1'-0"

OVERALL SITE PLAN

PLANNING

ZONED RESIDENTIAL DISTRICT

FLOOD ZONE

ZONE "AE"

BUILDING ELEVATION

BASE FLOOD ELEVATION "AE" = 11.0'
FINISHED FLOOR ELEVATION = 12.0'

SETBACK LIMITS

FRONT - 20 FT.
SIDES - 20% LOT WIDTH WITH 5FT. MINIMUM
REAR - 20% LOT DEPTH WITH 25FT. MINIMUM AND 50FT. MAX

LEGEND

PROPERTY LINE
SETBACK LINE
STORMDRAIN LINE

DAMMON ENGINEERING, INC.
LOUISIANA & MISSISSIPPI
www.dammonengineering.com
info@dammonengineering.com
PH: 985.649.5832
Chief Engineer: Brian Mistich, PE
554 Old Spanish Trail
Slidell, LA 70458

REVISIONS

#	DESCRIPTION	DATE
1		

SEAL:

BRETT CABRIRAC

ROBERT STREET
SLIDELL, LA 70458

JOB No:	
DATE:	04-04-23
DRAWN BY:	CKD
CHECKED BY:	BAM

This drawing is an instrument of service. Ownership of all drawings and specifications remains in the office of Dammon Engineering, and copyright thereof shall be retained by Dammon Engineering. Reproduction or publication of any part of this drawing or specification without the written consent of Dammon Engineering, shall constitute a violation of the copyright laws of the United States and shall be subject to the penalties provided by law. Prior contact with Dammon Engineering is required for any use of this drawing.

SHEET TITLE:
SITE PLAN

DRAWING NUMBER:
C101

SHEET No: 1 of 5